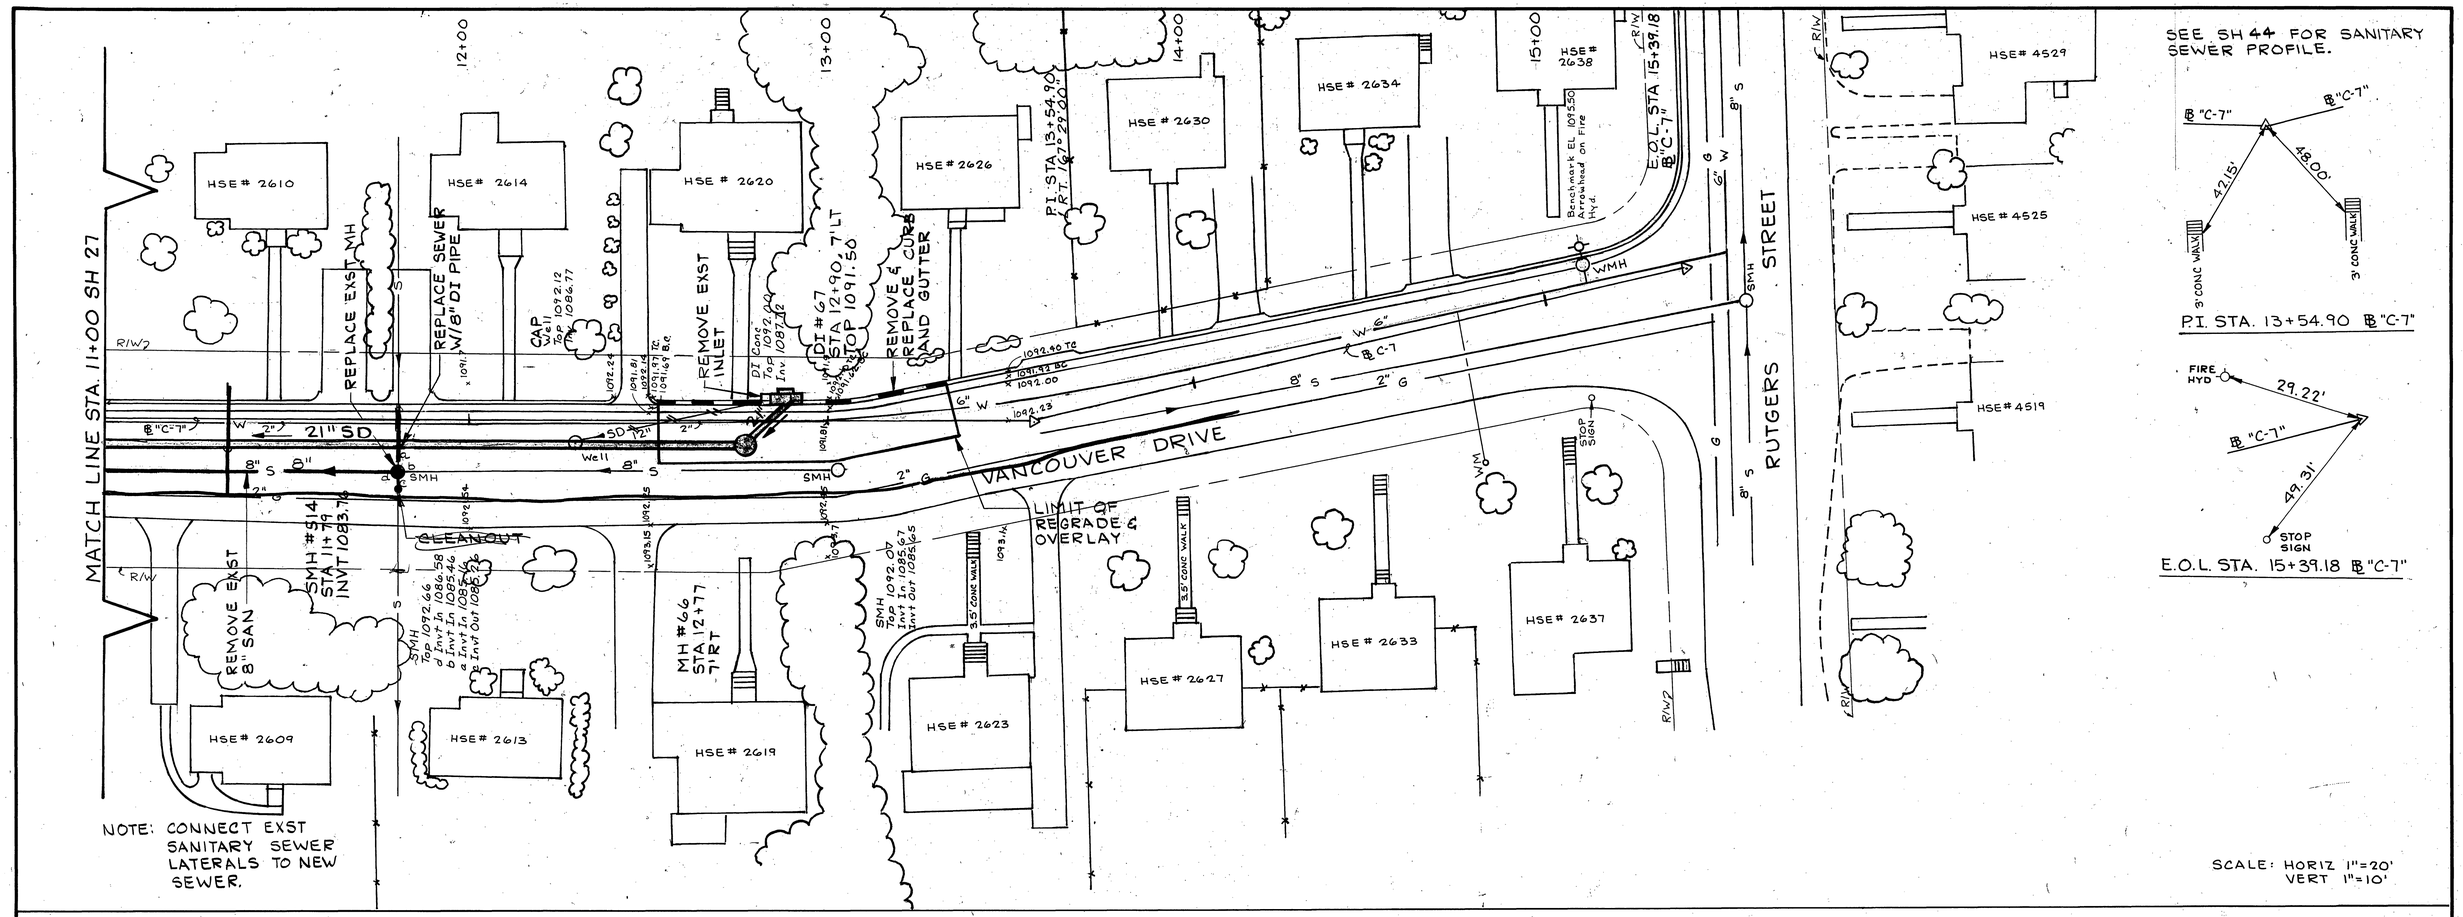

Mattern & Craig
CONSULTING ENGINEERS
SUITE 401, 707 S. JEFFERSON STREET, ROANOKE, VIRGINIA 24011, (703) 345-9342

DESIGNED: JLJ / SWH
CHECKED: SWH
APPROVED: SWH

COMMONWEALTH OF VIRGINIA
STEWART W. HURELL
07420
PROFESSIONAL ENGINEER

NORTH

REVISION	DATE	DESCRIPTION	BY	APP.

DATE
JULY 1986
COMM. 582

WILLIAMSON ROAD STORM DRAIN - PHASE 2
CONTRACT I-C

ROANOKE, VIRGINIA

PLAN AND PROFILE

SHEET 31

PLAN NO. 5831