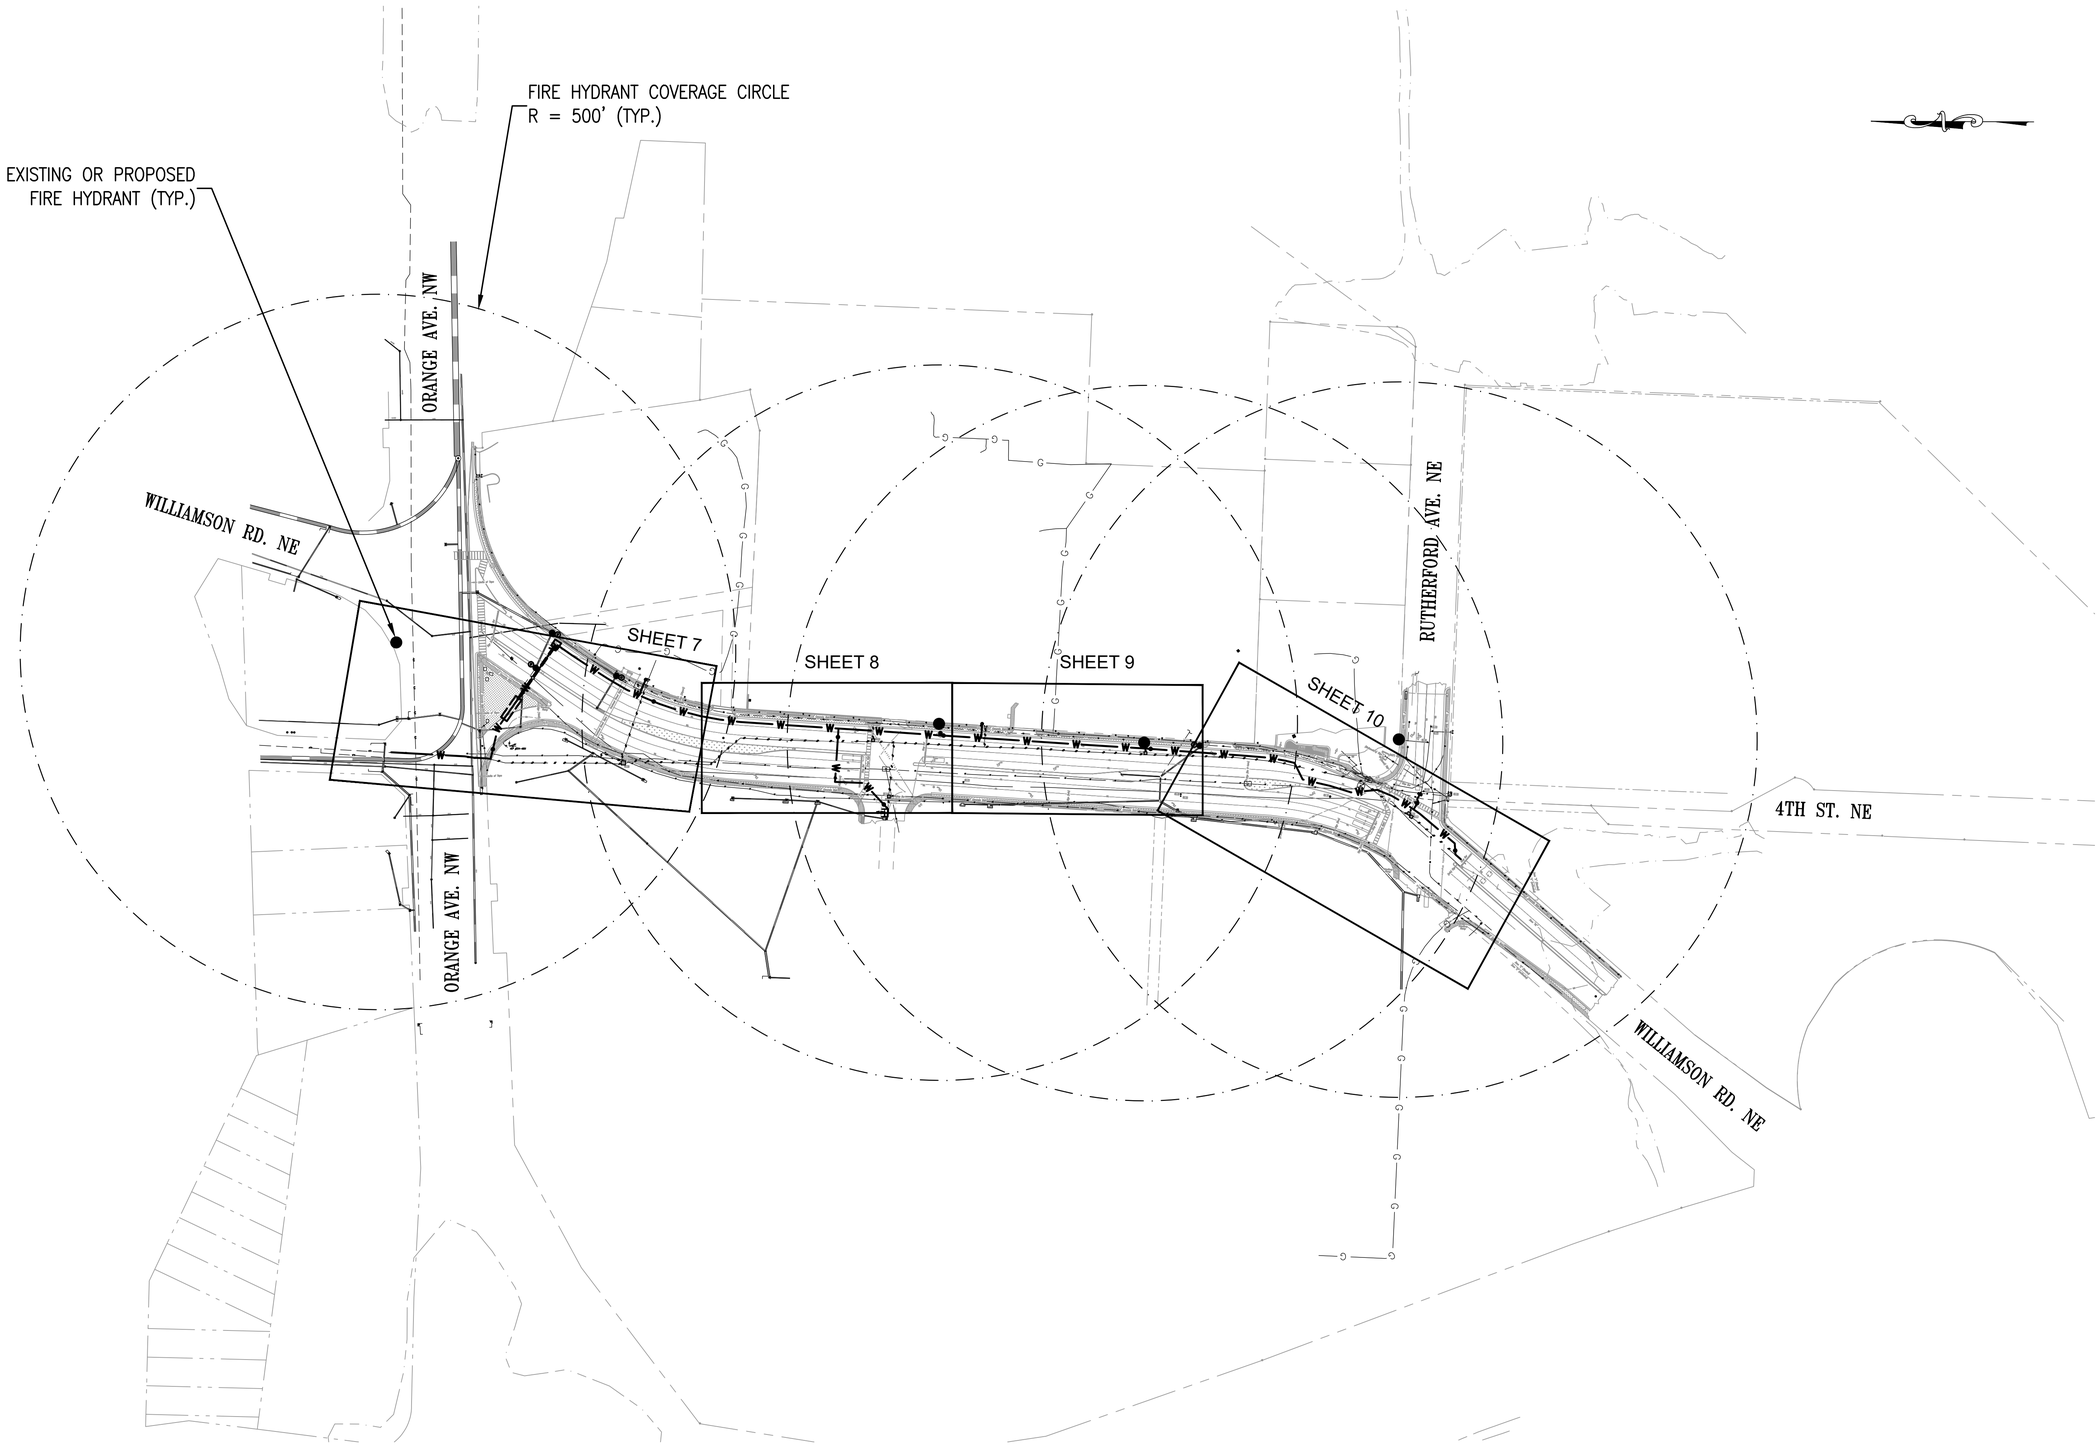

GRAPHIC SCALE

100' 50' 0 100' 200'

(IN FEET)
HORIZ. 1 inch = 100 feet

REV	DATE	DESCRIPTION

COMMONWEALTH OF VIRGINIA
PAULA J. MOORE
Lic. No. 035821
09/02/2020
PROFESSIONAL ENGINEER

Whitman, Requardt & Associates, LLP
1700 Kraft Dr, Suite 1200, Blacksburg, VA 24060

WESTERN VIRGINIA WATER AUTHORITY
601 South Jefferson Street, Suite 300
Roanoke, Virginia 24011

DES: PJM	SCALE: AS SHOWN
DRAWN: JES	HORIZ: 1" = 100'
CHECK: PJM	VERT: N/A
DATE: 9/02/2020	

WILLIAMSON ROAD
WATER MAIN REPLACEMENT &
ROANOKE GAS COMPANY GAS MAIN REPLACEMENT

SHEET LAYOUT &
FIRE HYDRANT COVERAGE MAP

DRAWING	SHEET
–	6