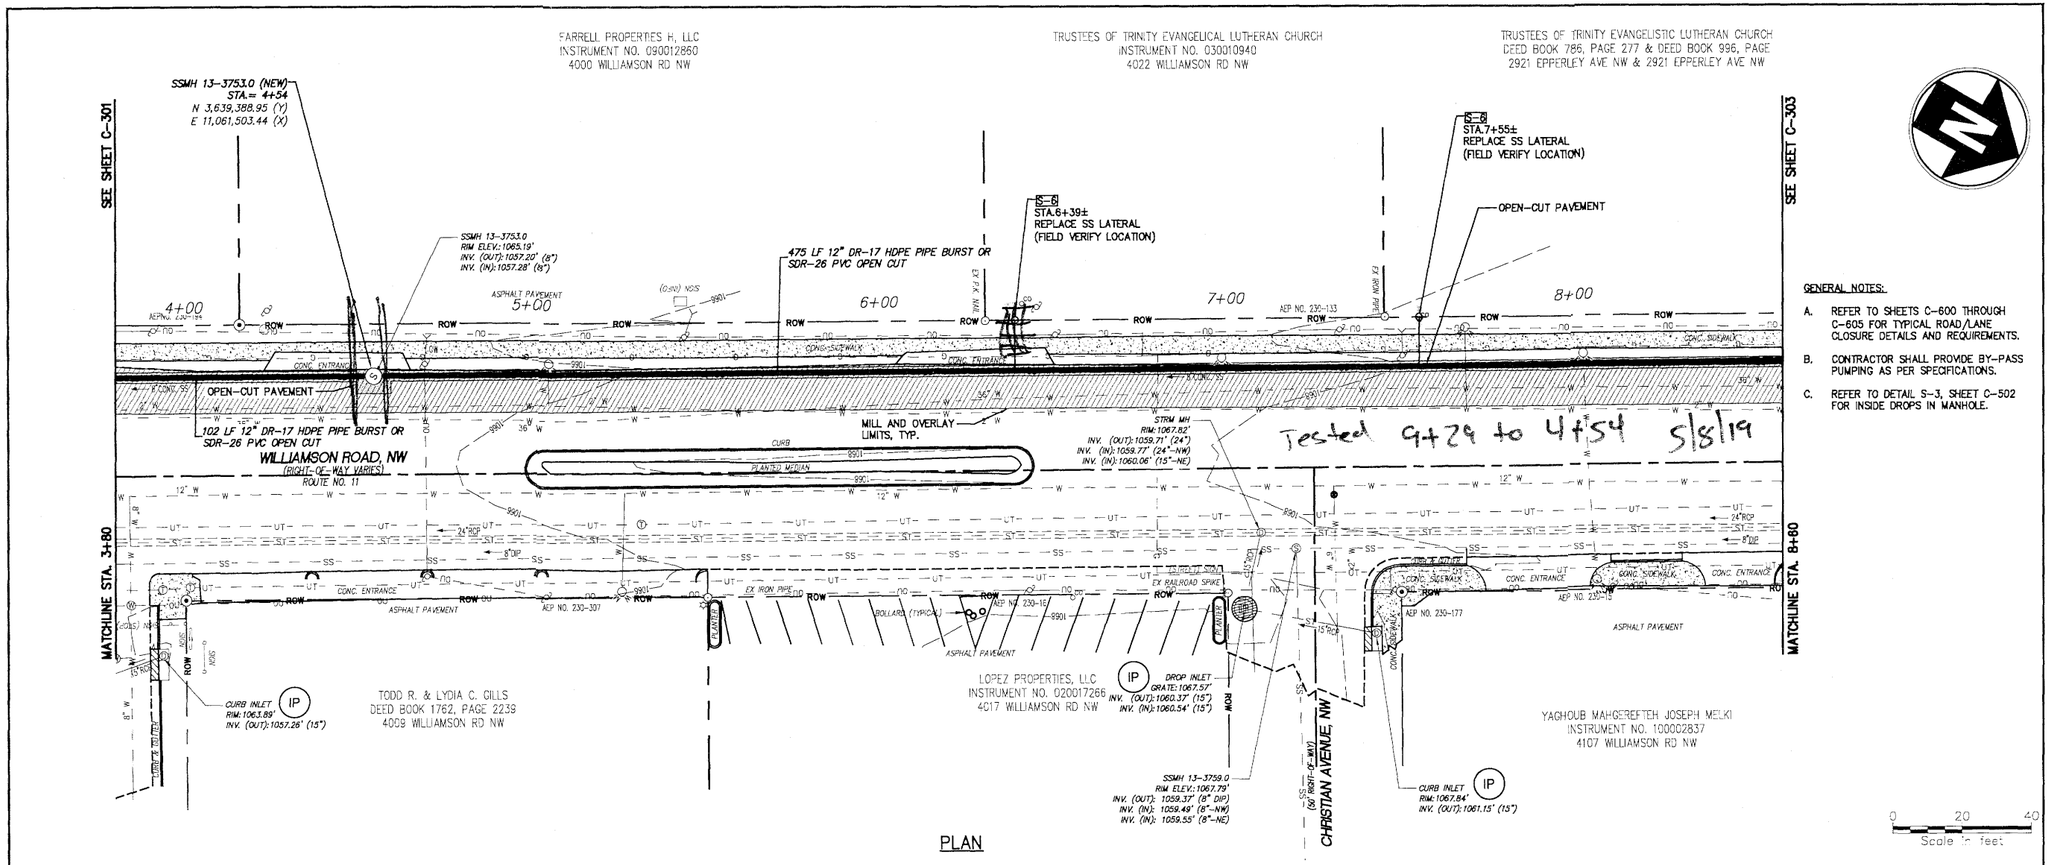

PLAN

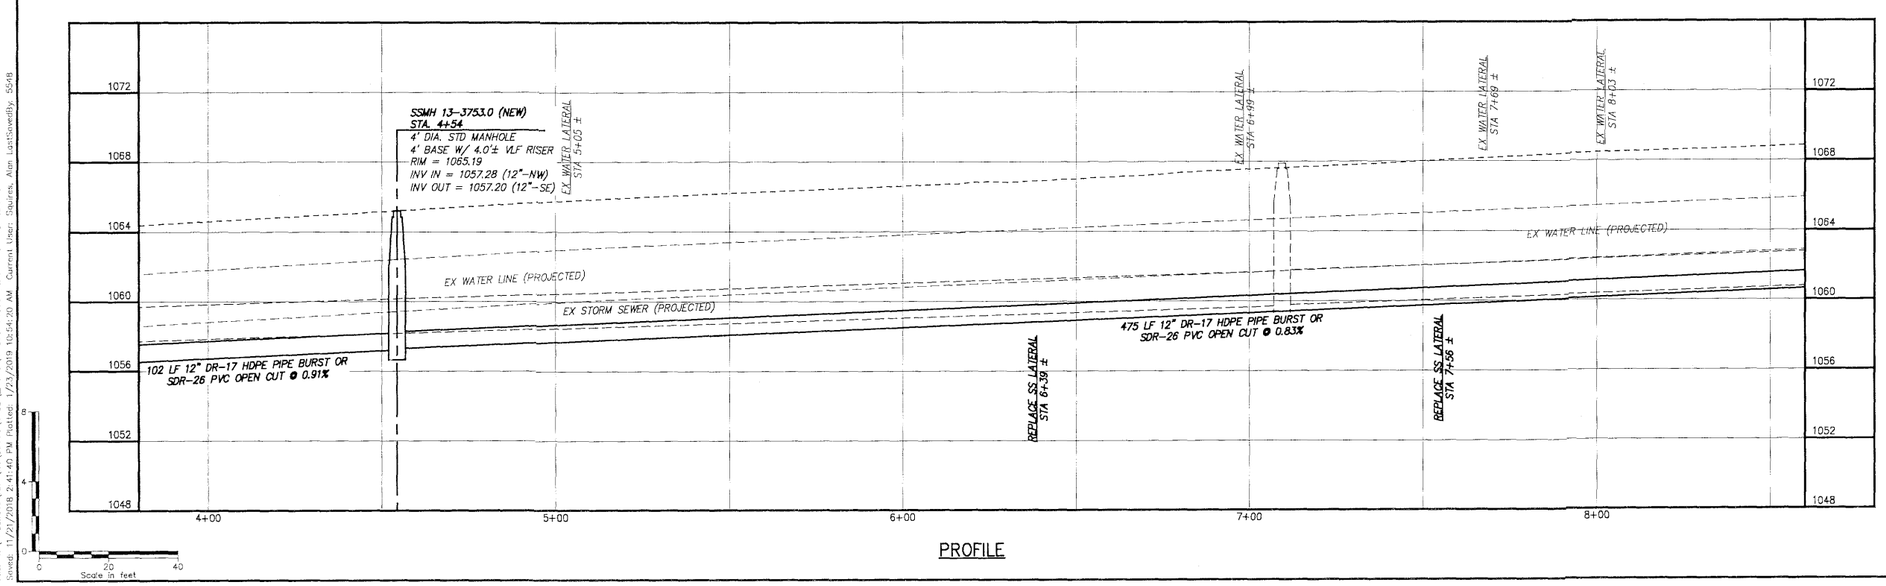

PROFILE

GENERAL NOTES:

A. REFER TO SHEETS C-600 THROUGH C-605 FOR TYPICAL ROAD/LANE CLOSURE DETAILS AND REQUIREMENTS.

B. CONTRACTOR SHALL PROVIDE BY-PASS PUMPING AS PER SPECIFICATIONS.

C. REFER TO DETAIL S-3, SHEET C-502 FOR INSIDE DROPS IN MANHOLE.

CHA
3901 Innovation Drive, Suite 2100
Blacksburg, VA 24060
540.552.5940 • www.chacompanies.com

WESTERN VIRGINIA WATER AUTHORITY
ROANOKE, VIRGINIA

COMMONWEALTH OF VIRGINIA
DOUGLAS B. HUDGINS
Lic. No. 044694
01/30/19
PROFESSIONAL ENGINEER

IT IS A VIOLATION OF LAW FOR ANY PERSON, UNLESS THEY ARE ACTING UNDER THE DIRECTION OF A LICENSED PROFESSIONAL ENGINEER, ARCHITECT, LANDSCAPE ARCHITECT OR LAND SURVEYOR, TO ALTER AN ITEM IN ANY WAY. IF AN ITEM BEARING THE SEAL OF A LICENSED PROFESSIONAL ENGINEER, ARCHITECT, LANDSCAPE ARCHITECT OR LAND SURVEYOR IS ALTERED, THE ALTERING ENGINEER, ARCHITECT, LANDSCAPE ARCHITECT OR LAND SURVEYOR SHALL AFFIX TO THE DOCUMENT THE SEAL, THE WORDS "ALTERED BY" AND HIS OR HER SIGNATURE AND A SPECIFIC DESCRIPTION OF THE ALTERATION.

WESTERN VIRGINIA WATER AUTHORITY
WILLIAMSON ROAD SANITARY SEWER REPLACEMENT
ROANOKE, VIRGINIA

No.	Submittal / Revision	Approd. By	Date
1	BID ISSUE	DBH/MBH	3-30-18
2	CONSTRUCTION ISSUE	DBH/MBH	01-31-19

WILLIAMSON ROAD
SANITARY SEWER

PLAN AND PROFILE
STA 3+80 - STA 8+60

Designed By:	Drawn By:	Checked By:
MBH	MSH	DBH
Issue Date:	Project No:	Scale:
3-30-18	33338	AS SHOWN

Drawing No.:
C-302

File: V:\PROJECTS\ANY\V4\33338\CADD_ACAD\C-300-33338 PLAN AND PROFILE.DWG
Saved: 11/21/2018 2:41:40 PM Plotted: 1/23/2019 10:54:20 AM Current User: Squires, Alan LastSavedBy: 5548