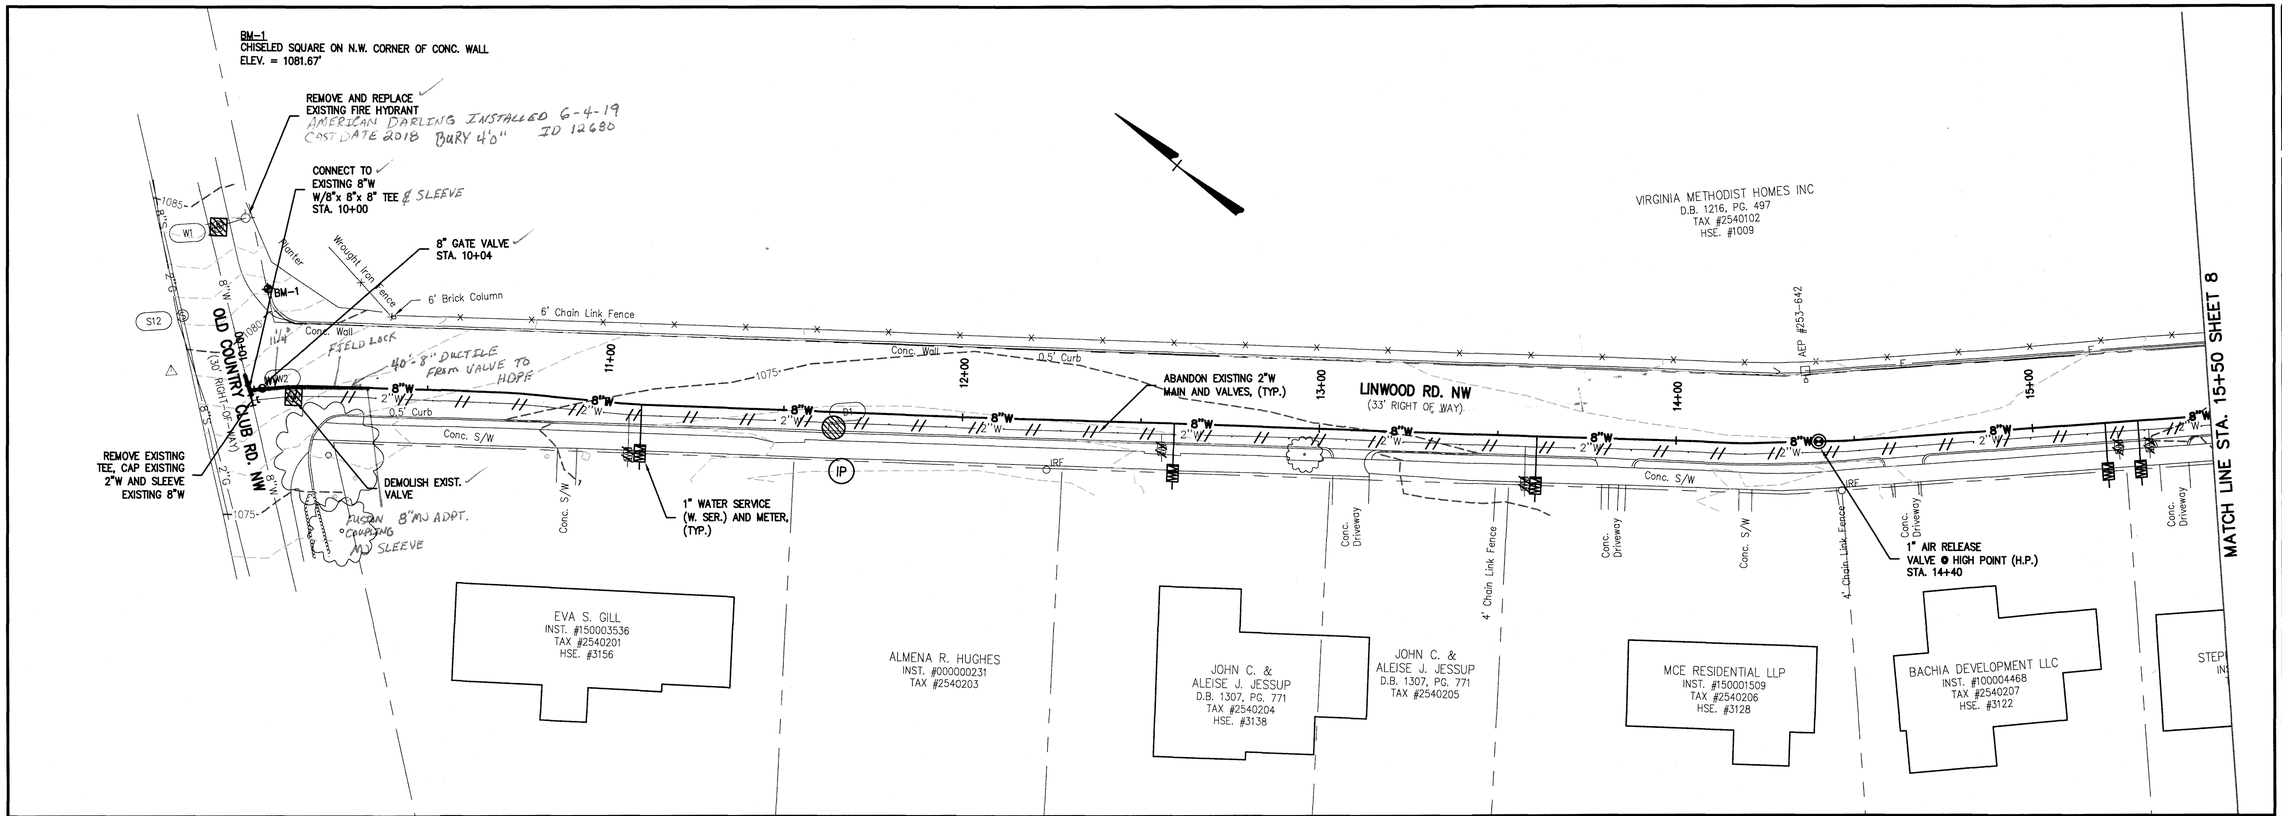

8 INCH WATER MAIN – LINDWOOD RD. PROFILE

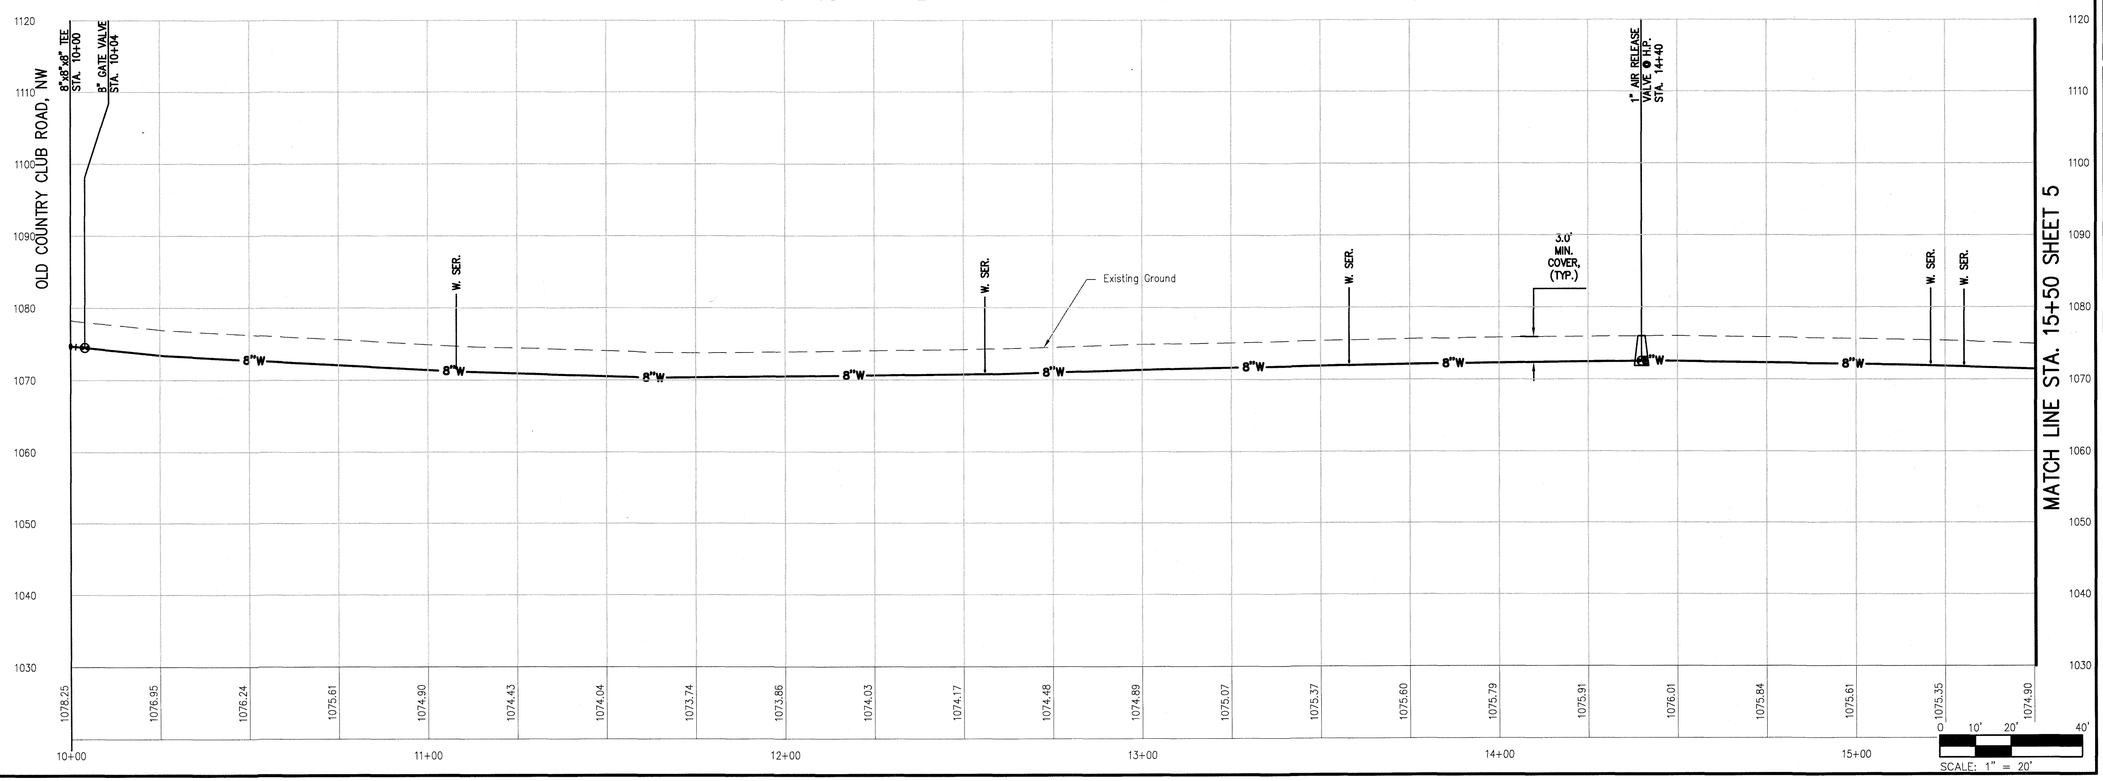

COMMONWEALTH OF VIRGINIA
BRADLEY C. CRAIG
Lic. No. 023879
5/3/2018
PROFESSIONAL ENGINEER

Revisions	Date
1 REVISED PER ADDENDUM # 2	5/3/18

Issue Date: MAY 3, 2018
Drawn By: DBL/ARB
Designed By: DBL
Checked By: BCC
Date: 5/3/2018

Mattern & Craig
ENGINEERS•SURVEYORS
701 FIRST STREET, S.W.
ROANOKE, VIRGINIA 24016
(540) 345-9342
FAX (540) 345-7691

WILLOW ROAD/LINWOOD ROAD WATERLINE REPLACEMENT

PLAN AND PROFILE– 8" WATERLINE

WESTERN VIRGINIA WATER AUTHORITY

Vertical Scale: 1"= 10'
Horizontal Scale: 1"= 20'
Commission Number: 3812
Sheet No.: 7