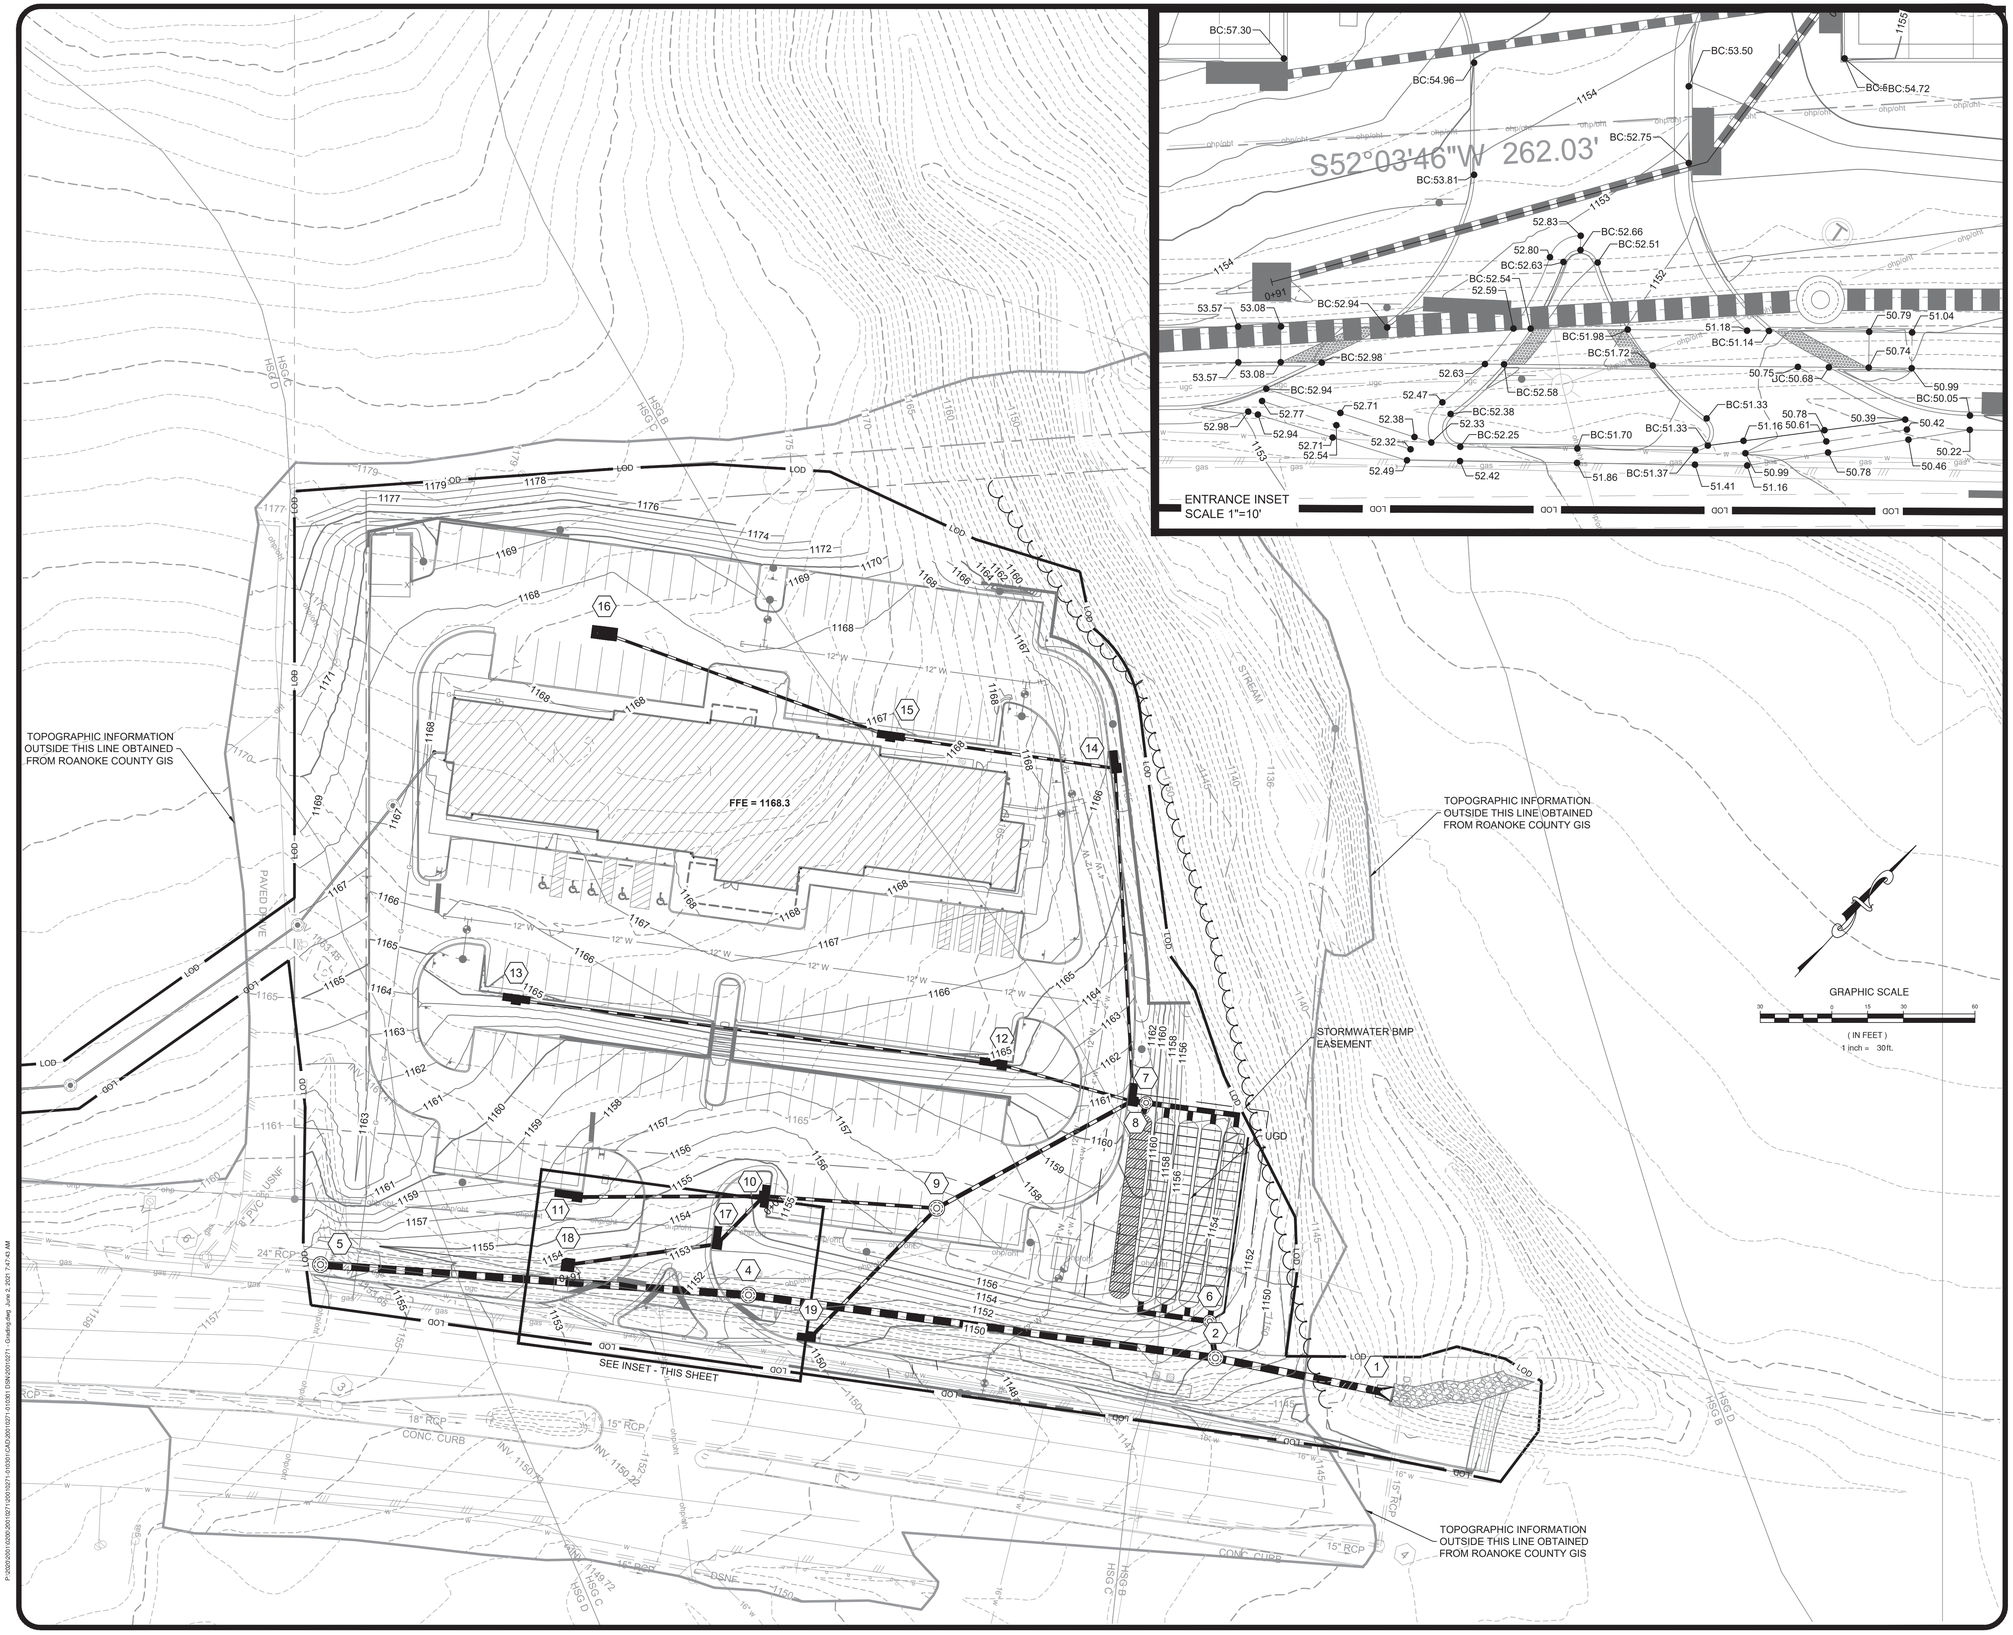

Draper Aden Associates
Engineering • Surveying • Environmental Services
2206 South Main Street
Blacksburg, VA 24060
540-552-0444 Fax: 540-552-0291
www.daa.com
• Raleigh, NC
• Fayetteville, NC
• Northern Virginia
• Charlottesville, VA
• Hampton Roads, VA
• Richmond, VA

COMMONWEALTH OF VIRGINIA
KELLEN MARIE JOHNSON
Lic. No. 053607
05/24/2021
PROFESSIONAL ENGINEER

3rd Review

GRADING AND STORMWATER PLAN

REVISIONS

DESIGNED BY:	KMJ
DRAWN BY:	DEP
CHECKED BY:	CAH
SCALE:	1"=30'
DATE:	MAY 24, 2021
PROJECT NUMBER:	20010271-010301

C600

New Facility for
WOODSPRING SUITES
3812 Peters Creek Road
Roanoke County, Virginia

SHEET 11 OF 35

APPROVED, 8/4/2021