NOTE:

ALL FORCE MAINS NOTED AS "FUTURE" ARE SHOWN FOR ALIGNMENT AND LOCATION PURPOSES. THEY WILL BE CONSTRUCTED FOR SECTION III AND SHOULD NOT BE CONSIDERED PART OF THIS PROJECT.

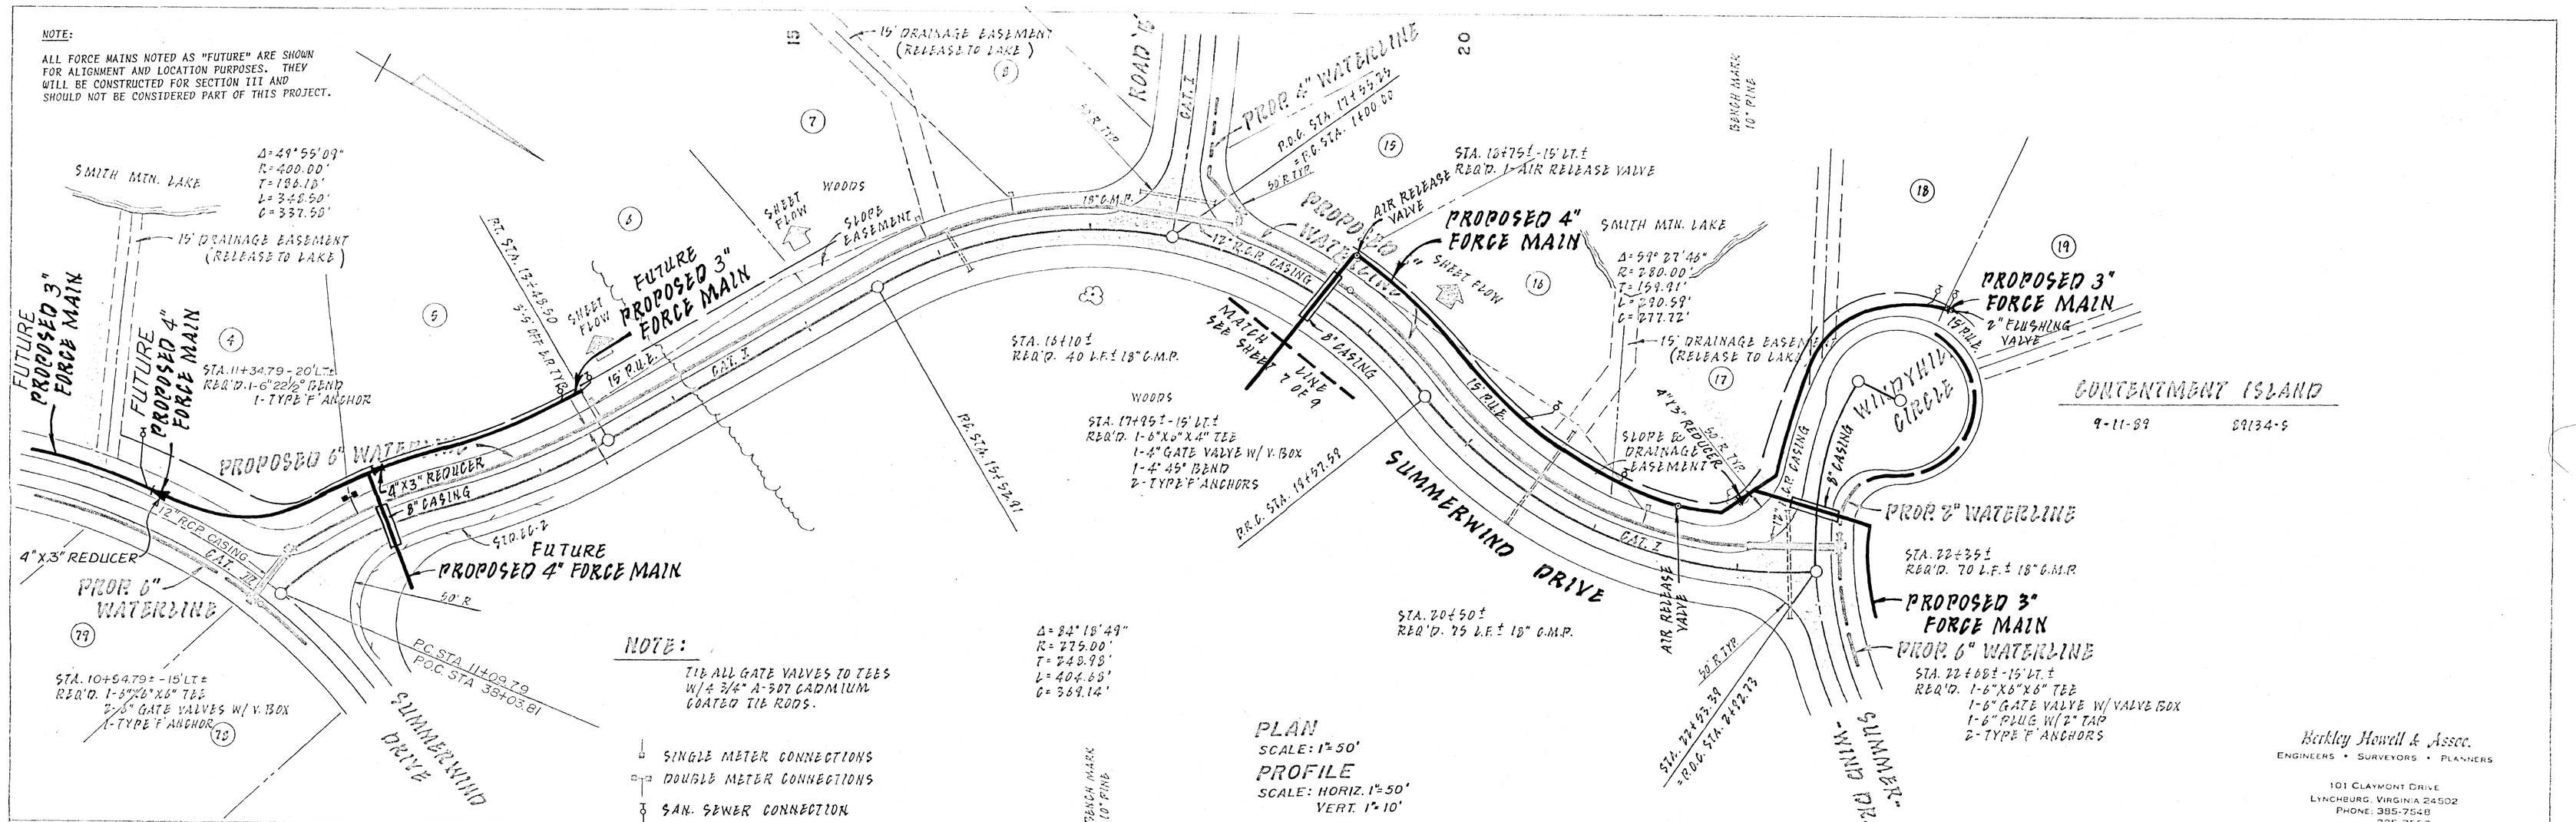

PLATE 1-SINGLE PLAN AND PROFILE

SHEET 3 OF 9
89134-S