NOTE:

TIE ALL GATE VALVES TO TEES W/ 4 3/4" A-307 CADMIUM COATED TIE RODS.

SINGLE METER CONNECTION

DOUBLE METER CONNECTION

SAN. SEWER CONNECTION

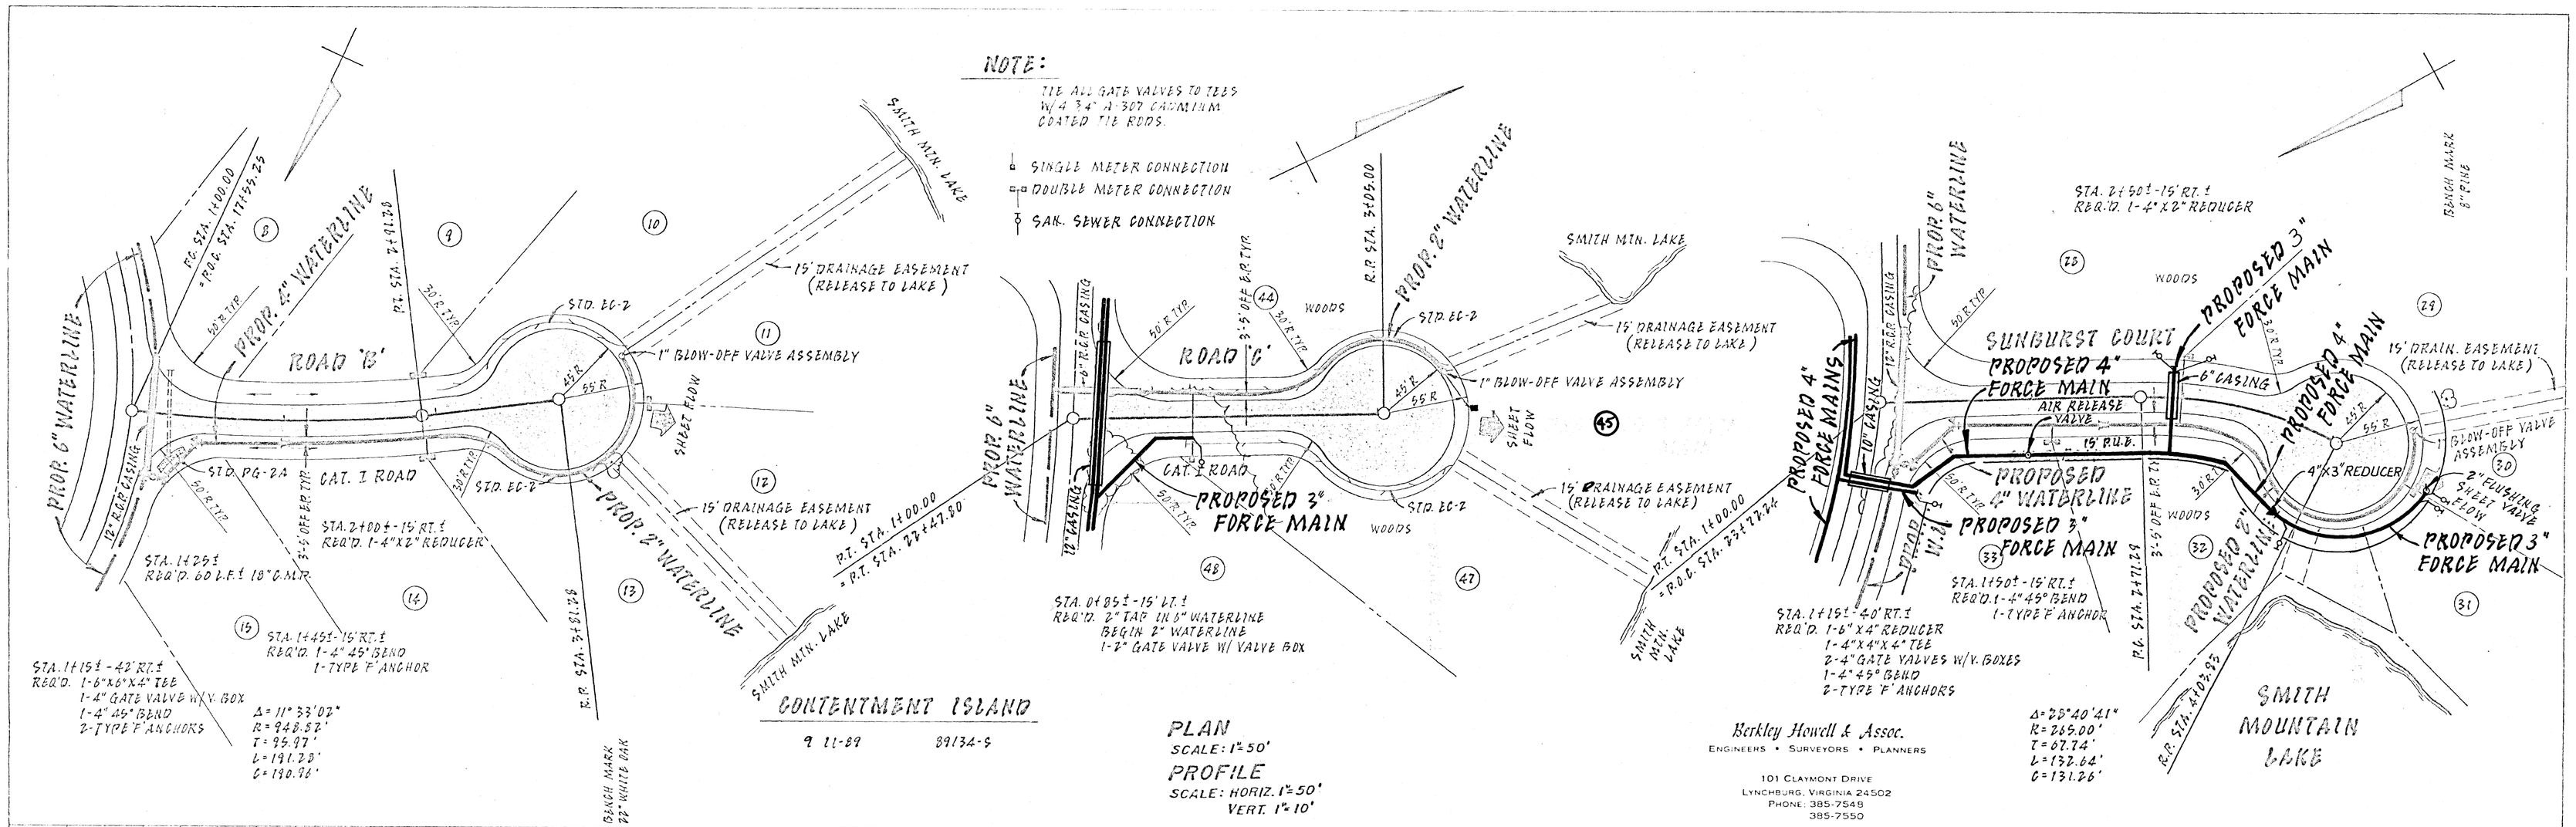

PLAN
SCALE: 1" = 50'

PROFILE
SCALE: HORIZ. 1" = 50'
VERT. 1" = 10'

Berkley Howell & Assoc.
ENGINEERS • SURVEYS • PLANNERS
101 CLAYMONT DRIVE
LYNCHBURG, VIRGINIA 24502
PHONE: 385-7548
385-7550

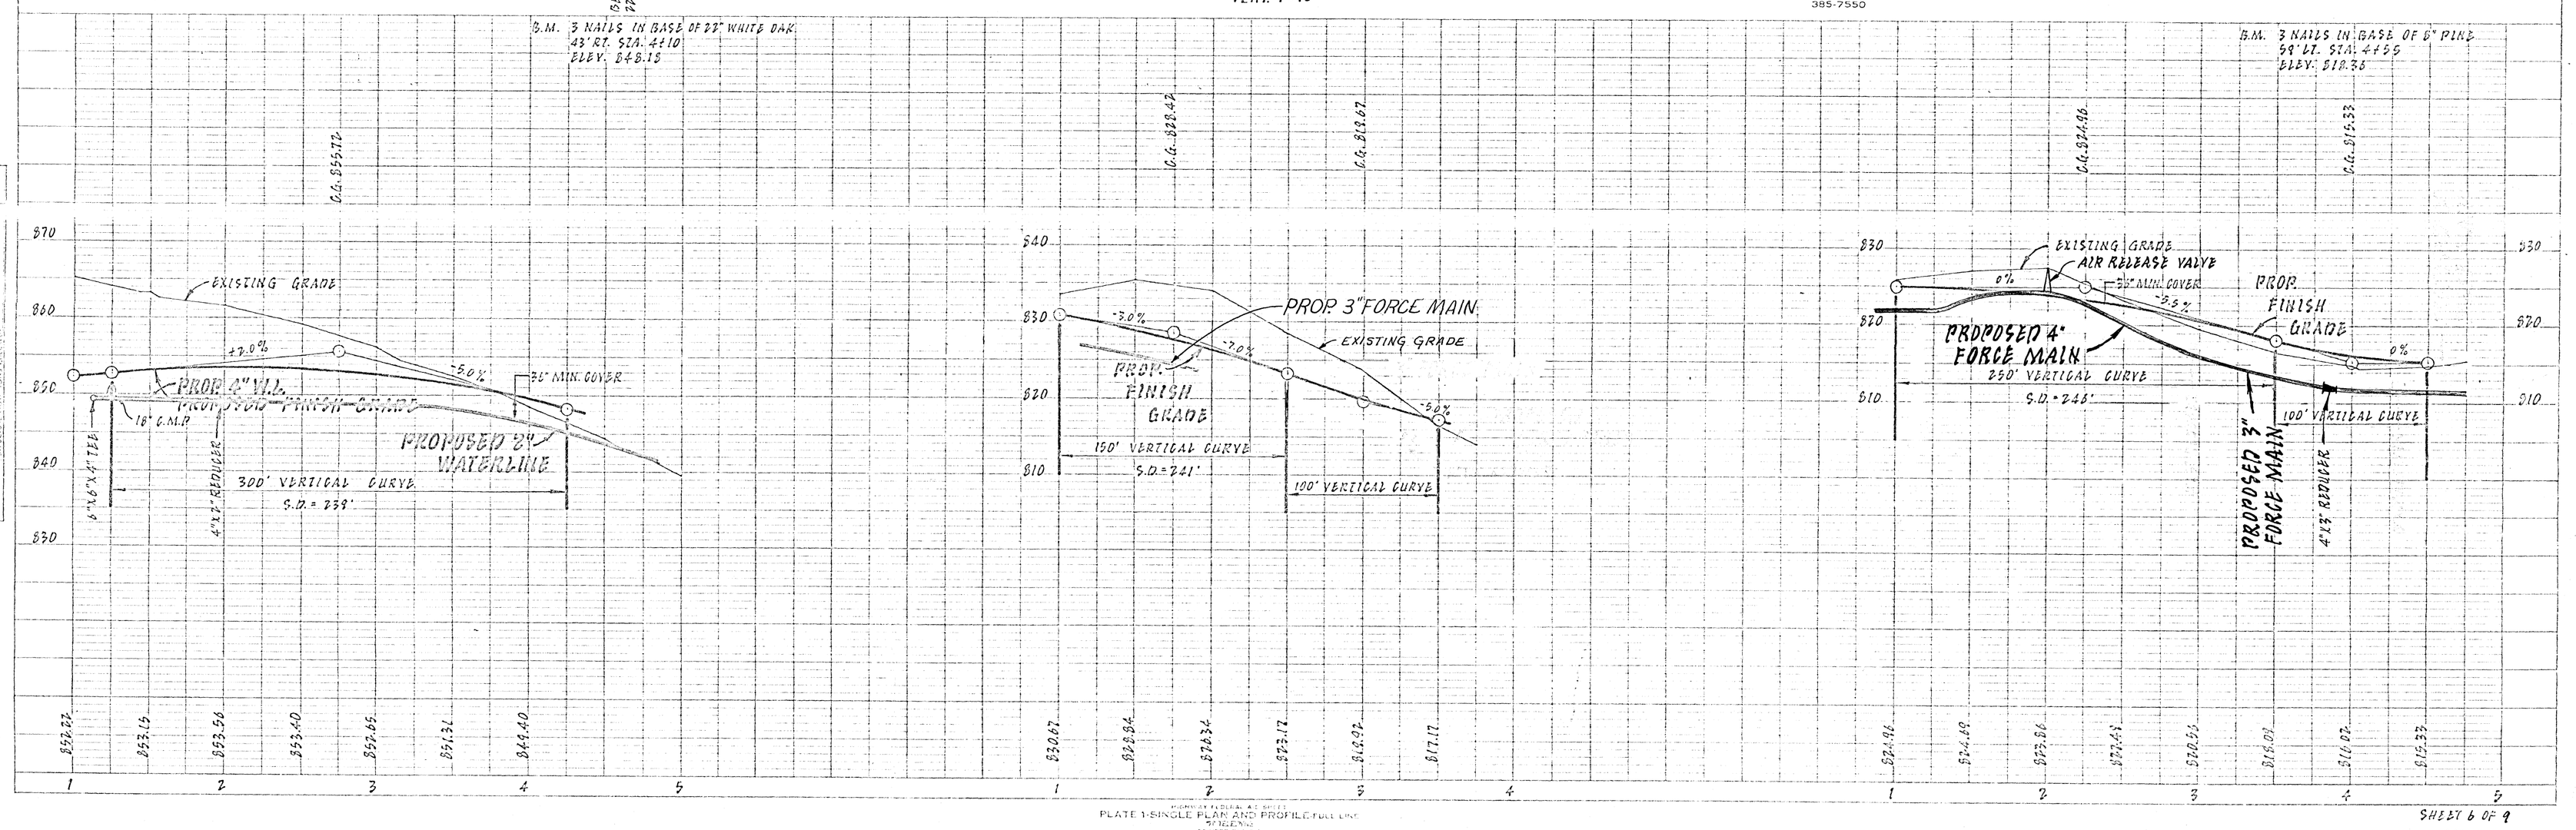

PLATE 1-SINGLE PLAN AND PROFILE FULL LINE

SHEET 6 OF 9

89134-9