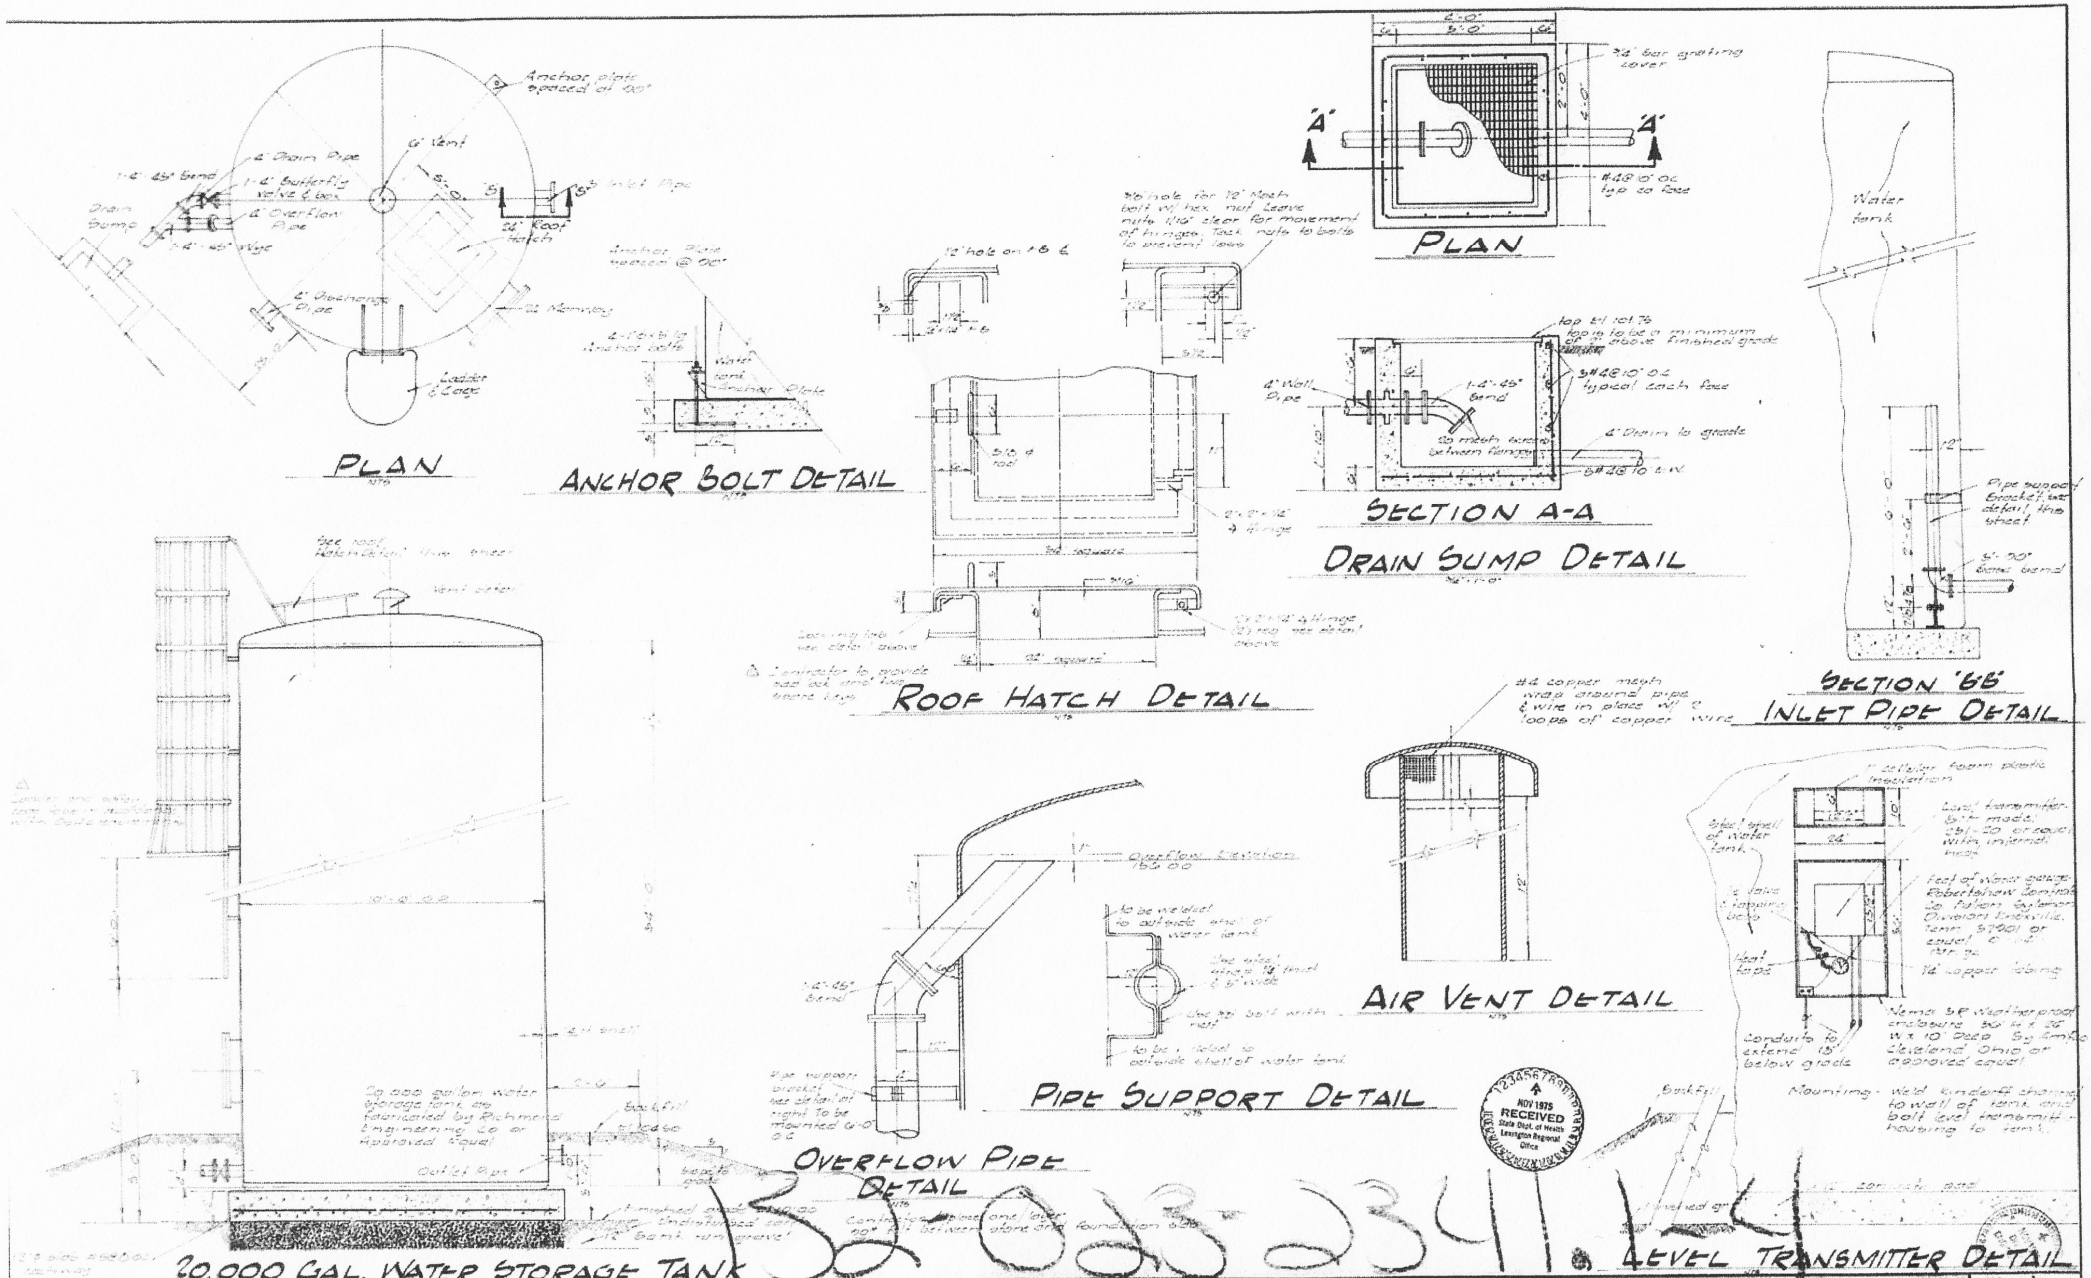

REVISIONS				
no.	date	description	by	ckd

job number: 7401.3
date: sept 1975
designed by: [illegible]
drawn by: [illegible]
approved by:

gilbert w. clifford & associates, inc.
ENGINEERS · ENGINEERS

TOWN OF EAGLE ROCK
RURAL WATER SYSTEM
DEMONSTRATION WATER PROJECT
20,000 GAL. WATER STORAGE TANK
BOTETOURT COUNTY, VIRGINIA

scale as shown

sheet 2 of 6