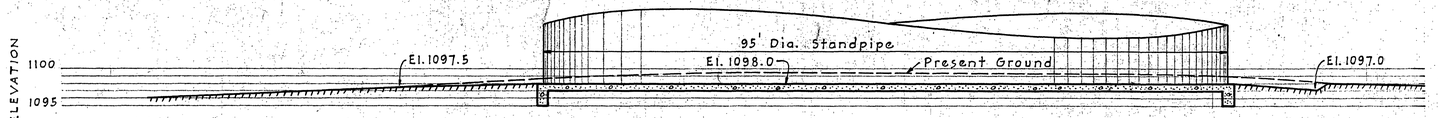

SECTION "A-A"

SCALE: 1" = 10'

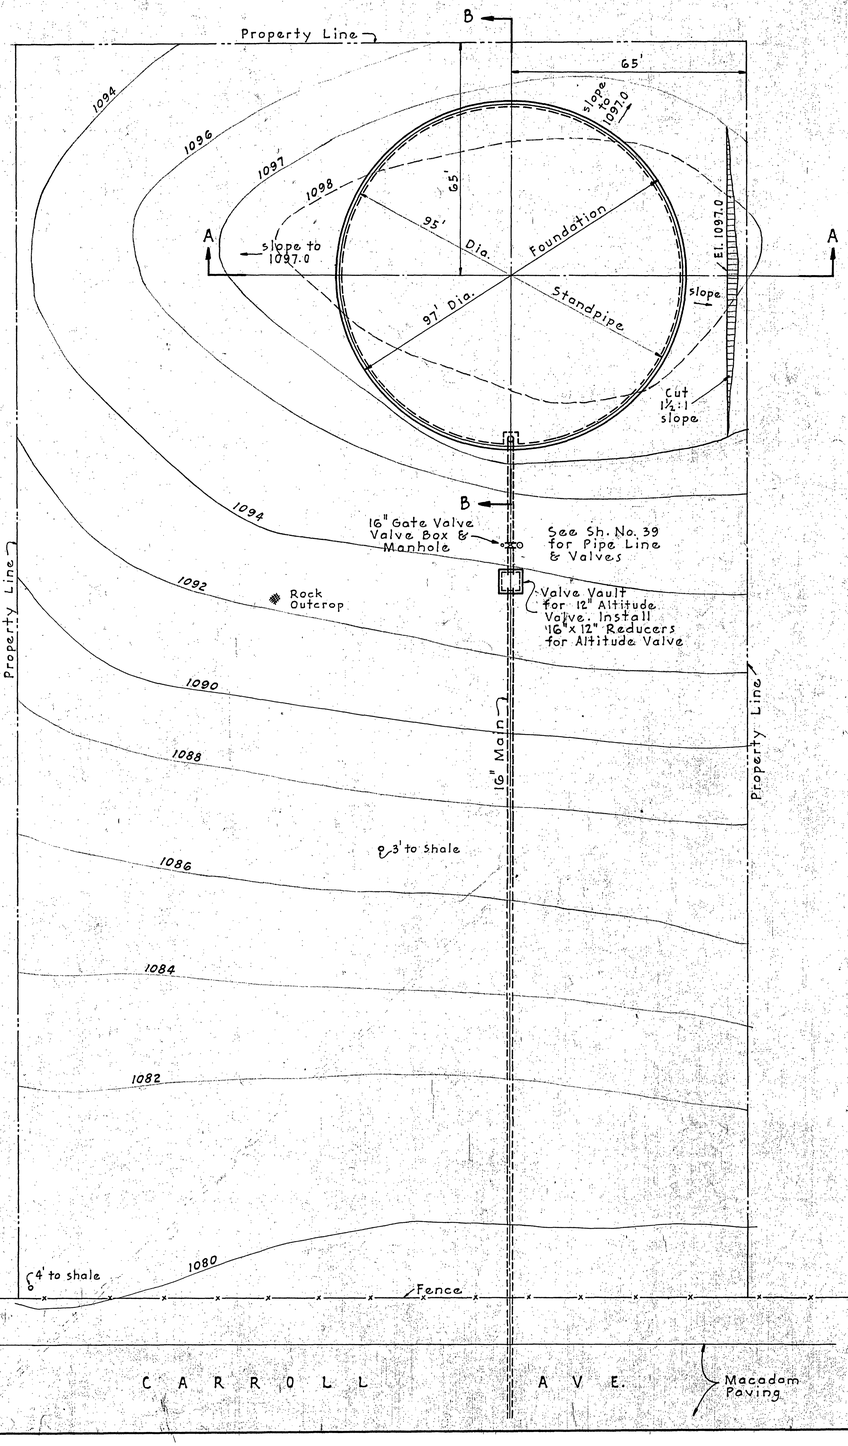

N

SCALE: 1" = 20'

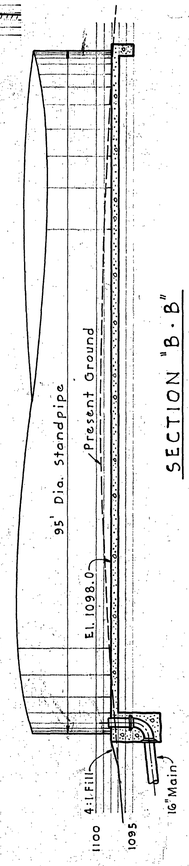

SECTION "B-B"

SCALE: 1" = 10'

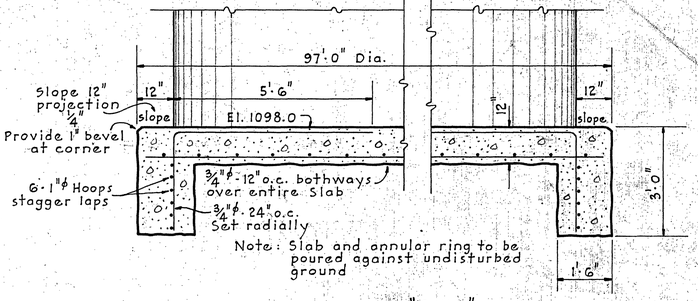

SECTION "A-A" TYPICAL SLAB REINFORCING

SCALE: ½" = 1'-0"

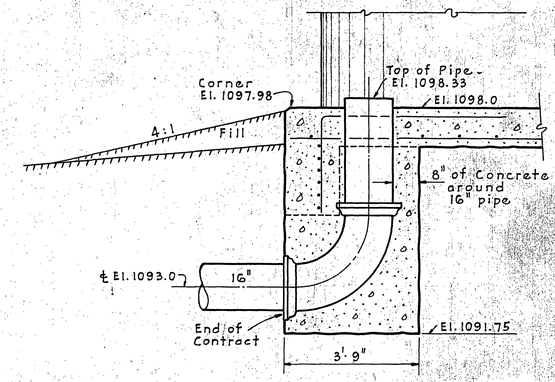

CONCRETE ENCASEMENT OF CONNECTING PIPE

SCALE: ½" = 1'-0"

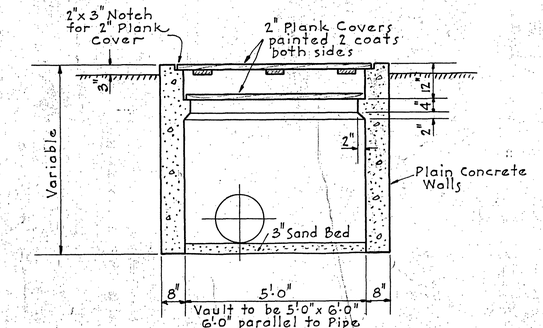

VAULT FOR 12" ALTITUDE VALVE

SCALE: ½" = 1'-0"

43

CARVIN'S COVE WATER SUPPLY

CARROLL AVE. STANDPIPE

ROANOKE WATER DEPT.
ROANOKE, VIRGINIA

ALVORD, BURDICK & HOWSON
ENGINEERS CHICAGO

1944