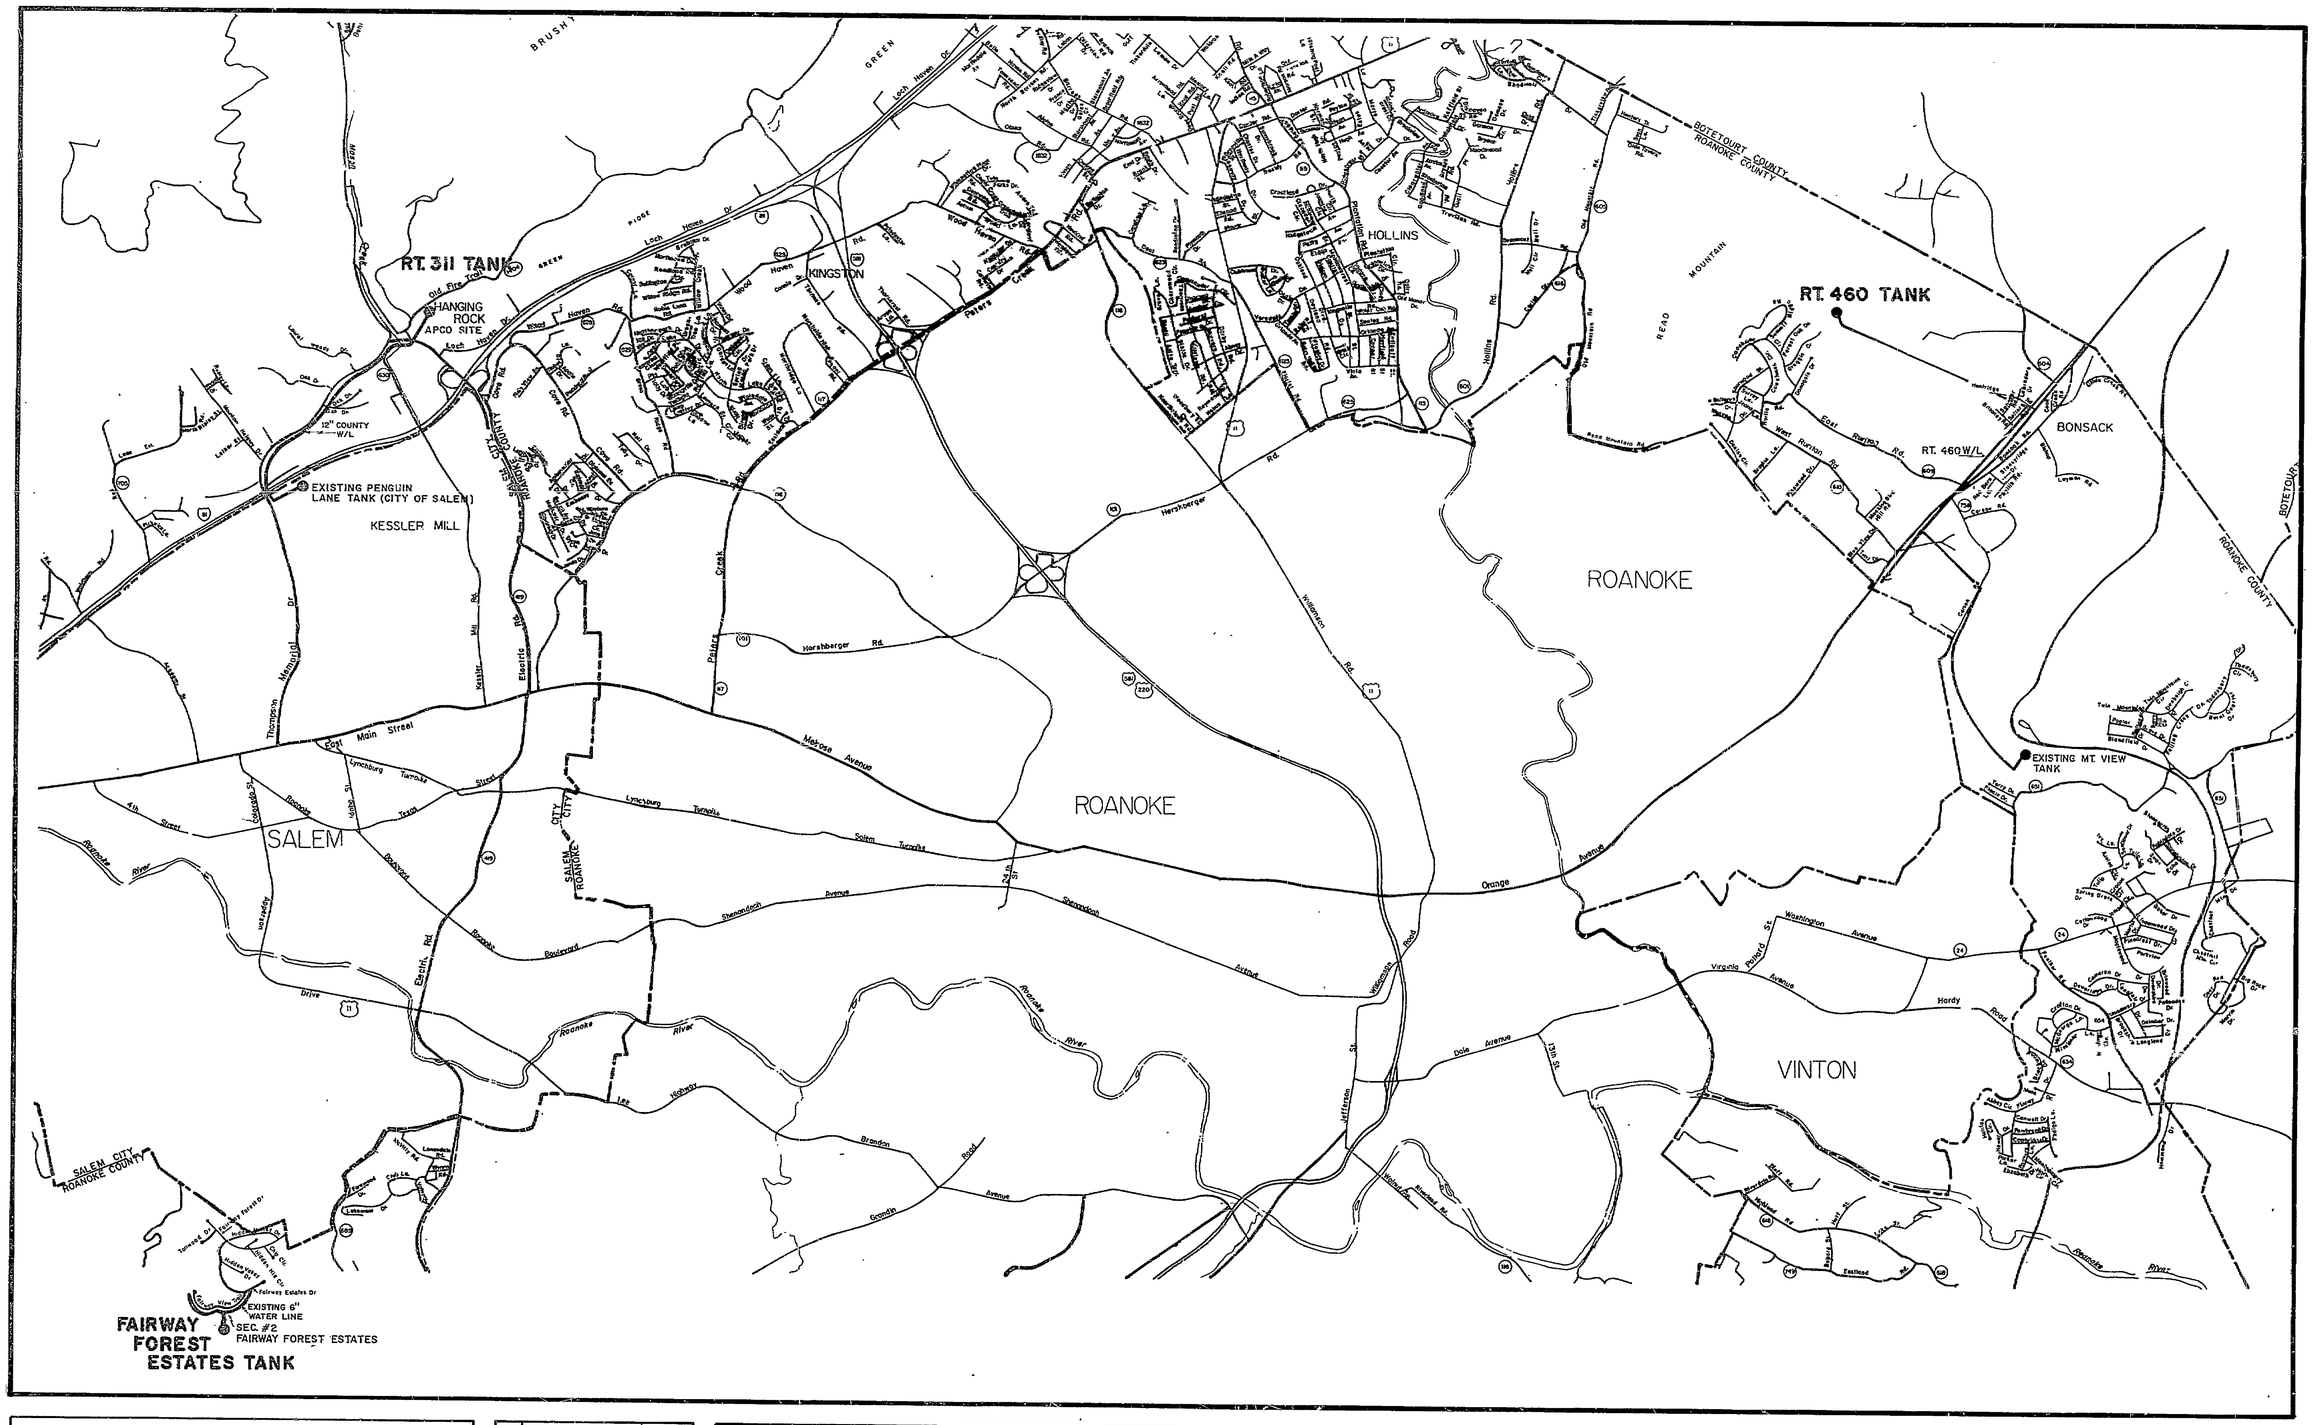


| | | | |
|---|---|---|---|
| ENGINEERING DEPARTMENT AND UTILITY DEPARTMENT | NO. / REVISIONS / DATE | ROANOKE COUNTY - WATER STORAGE FACILITIES | DATE: 4-28-88<br>SCALE:<br>DRAWING BY:<br>DESIGNED BY:<br>APROVED BY: |

88-03-W

SHEET OF