SHEET (2)

A - 20

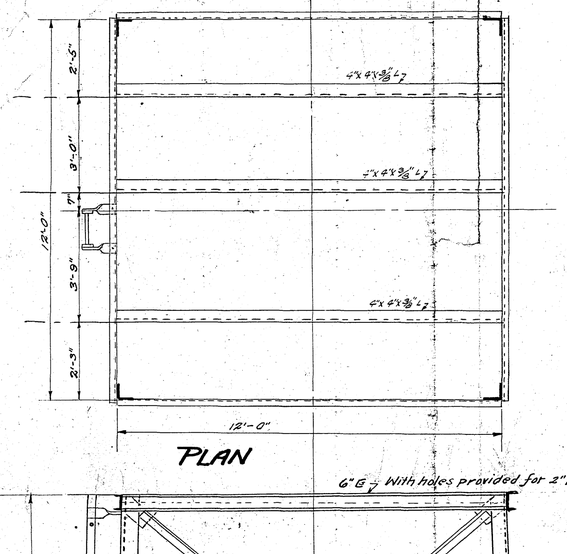

PLAN

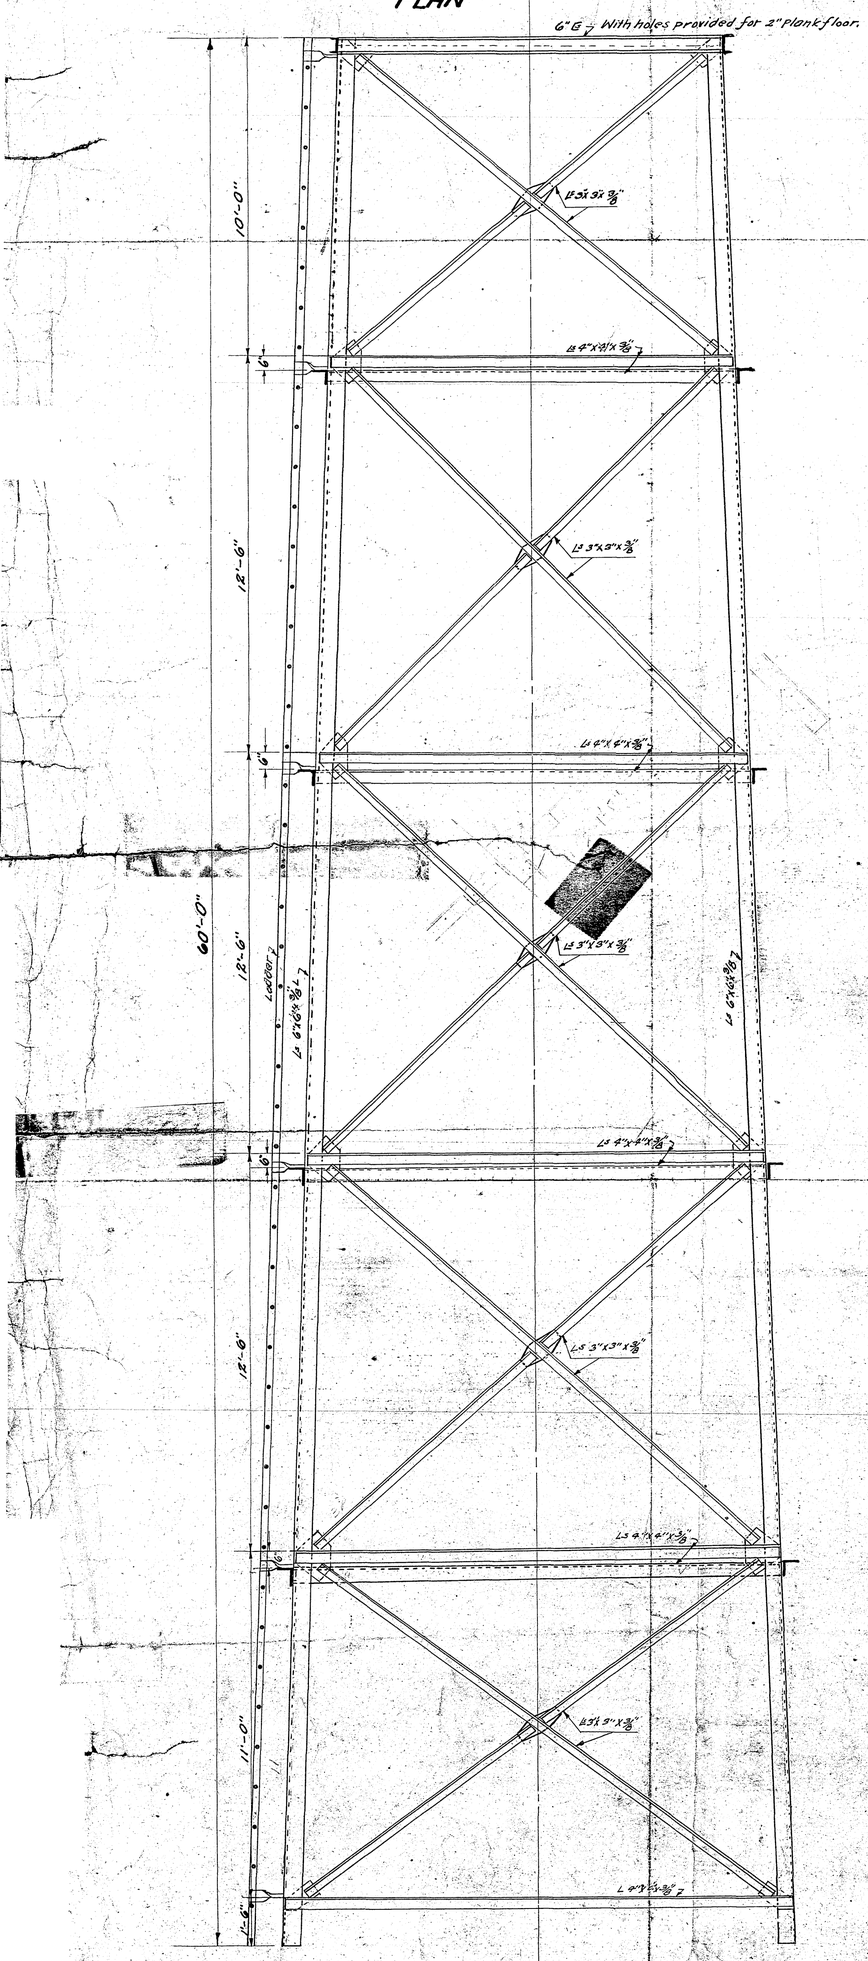

ELEVATION

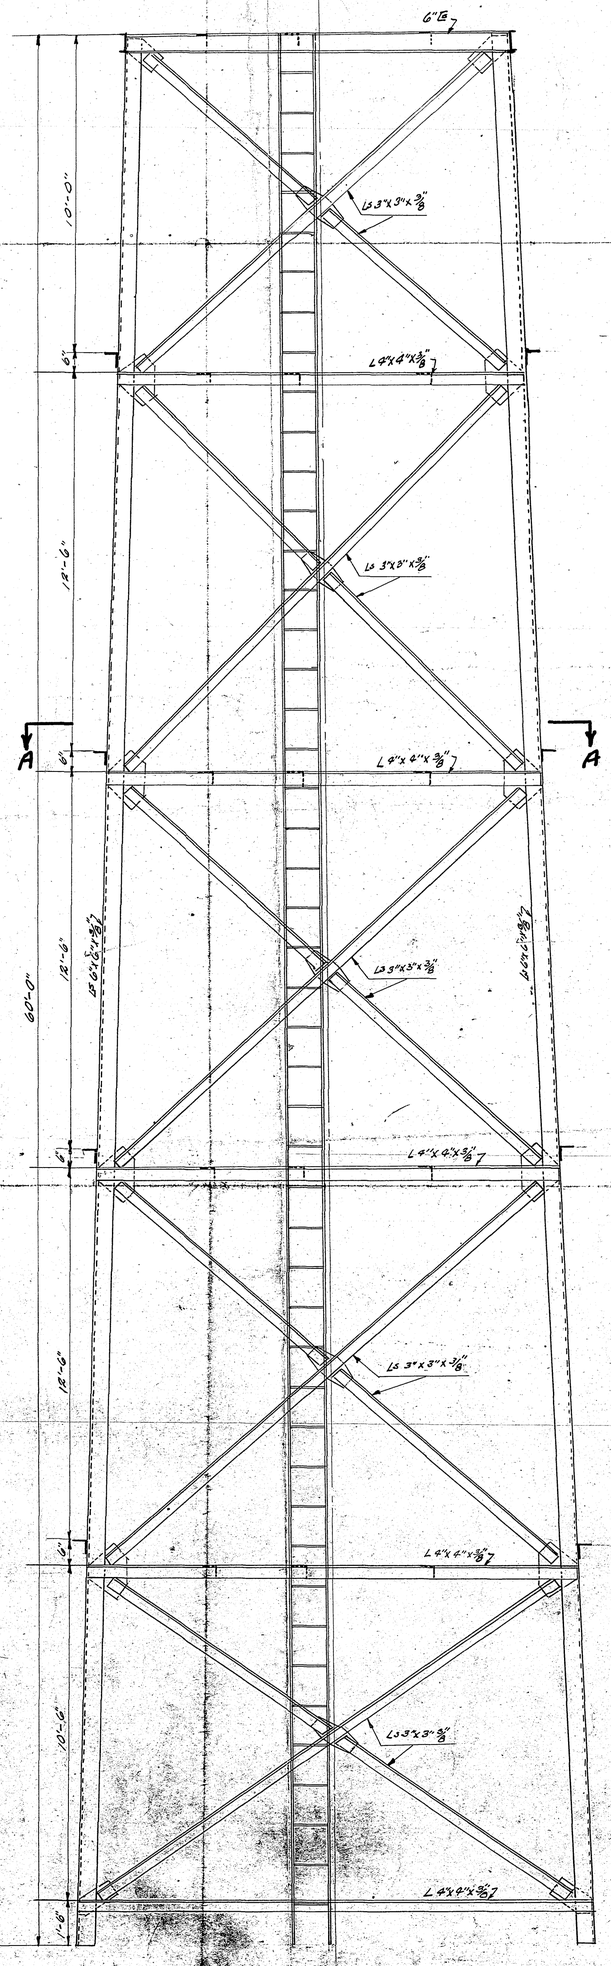

ELEVATION

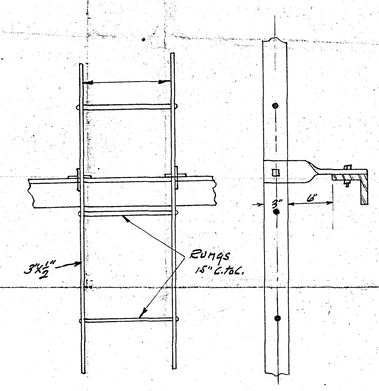

DETAIL - LADDER

Scale 1" = 1'

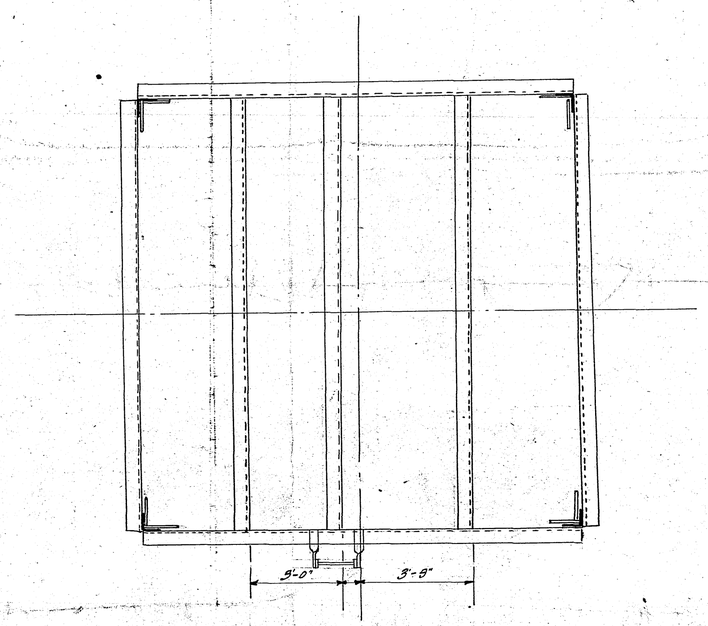

SECTION 'A-A'

PROPOSED INTAKE TOWER
BEAVER DAM CREEK

ROANOKE WATER WORKS CO.
ROANOKE, VIRGINIA,
SCALE 3/8":1' DATE 6/1/25
DRAWN BY
TRACED BY
ISSUED

Sheet (2) of 2 Sheets Approved
- G.B. Ott Engr. 6/2/25