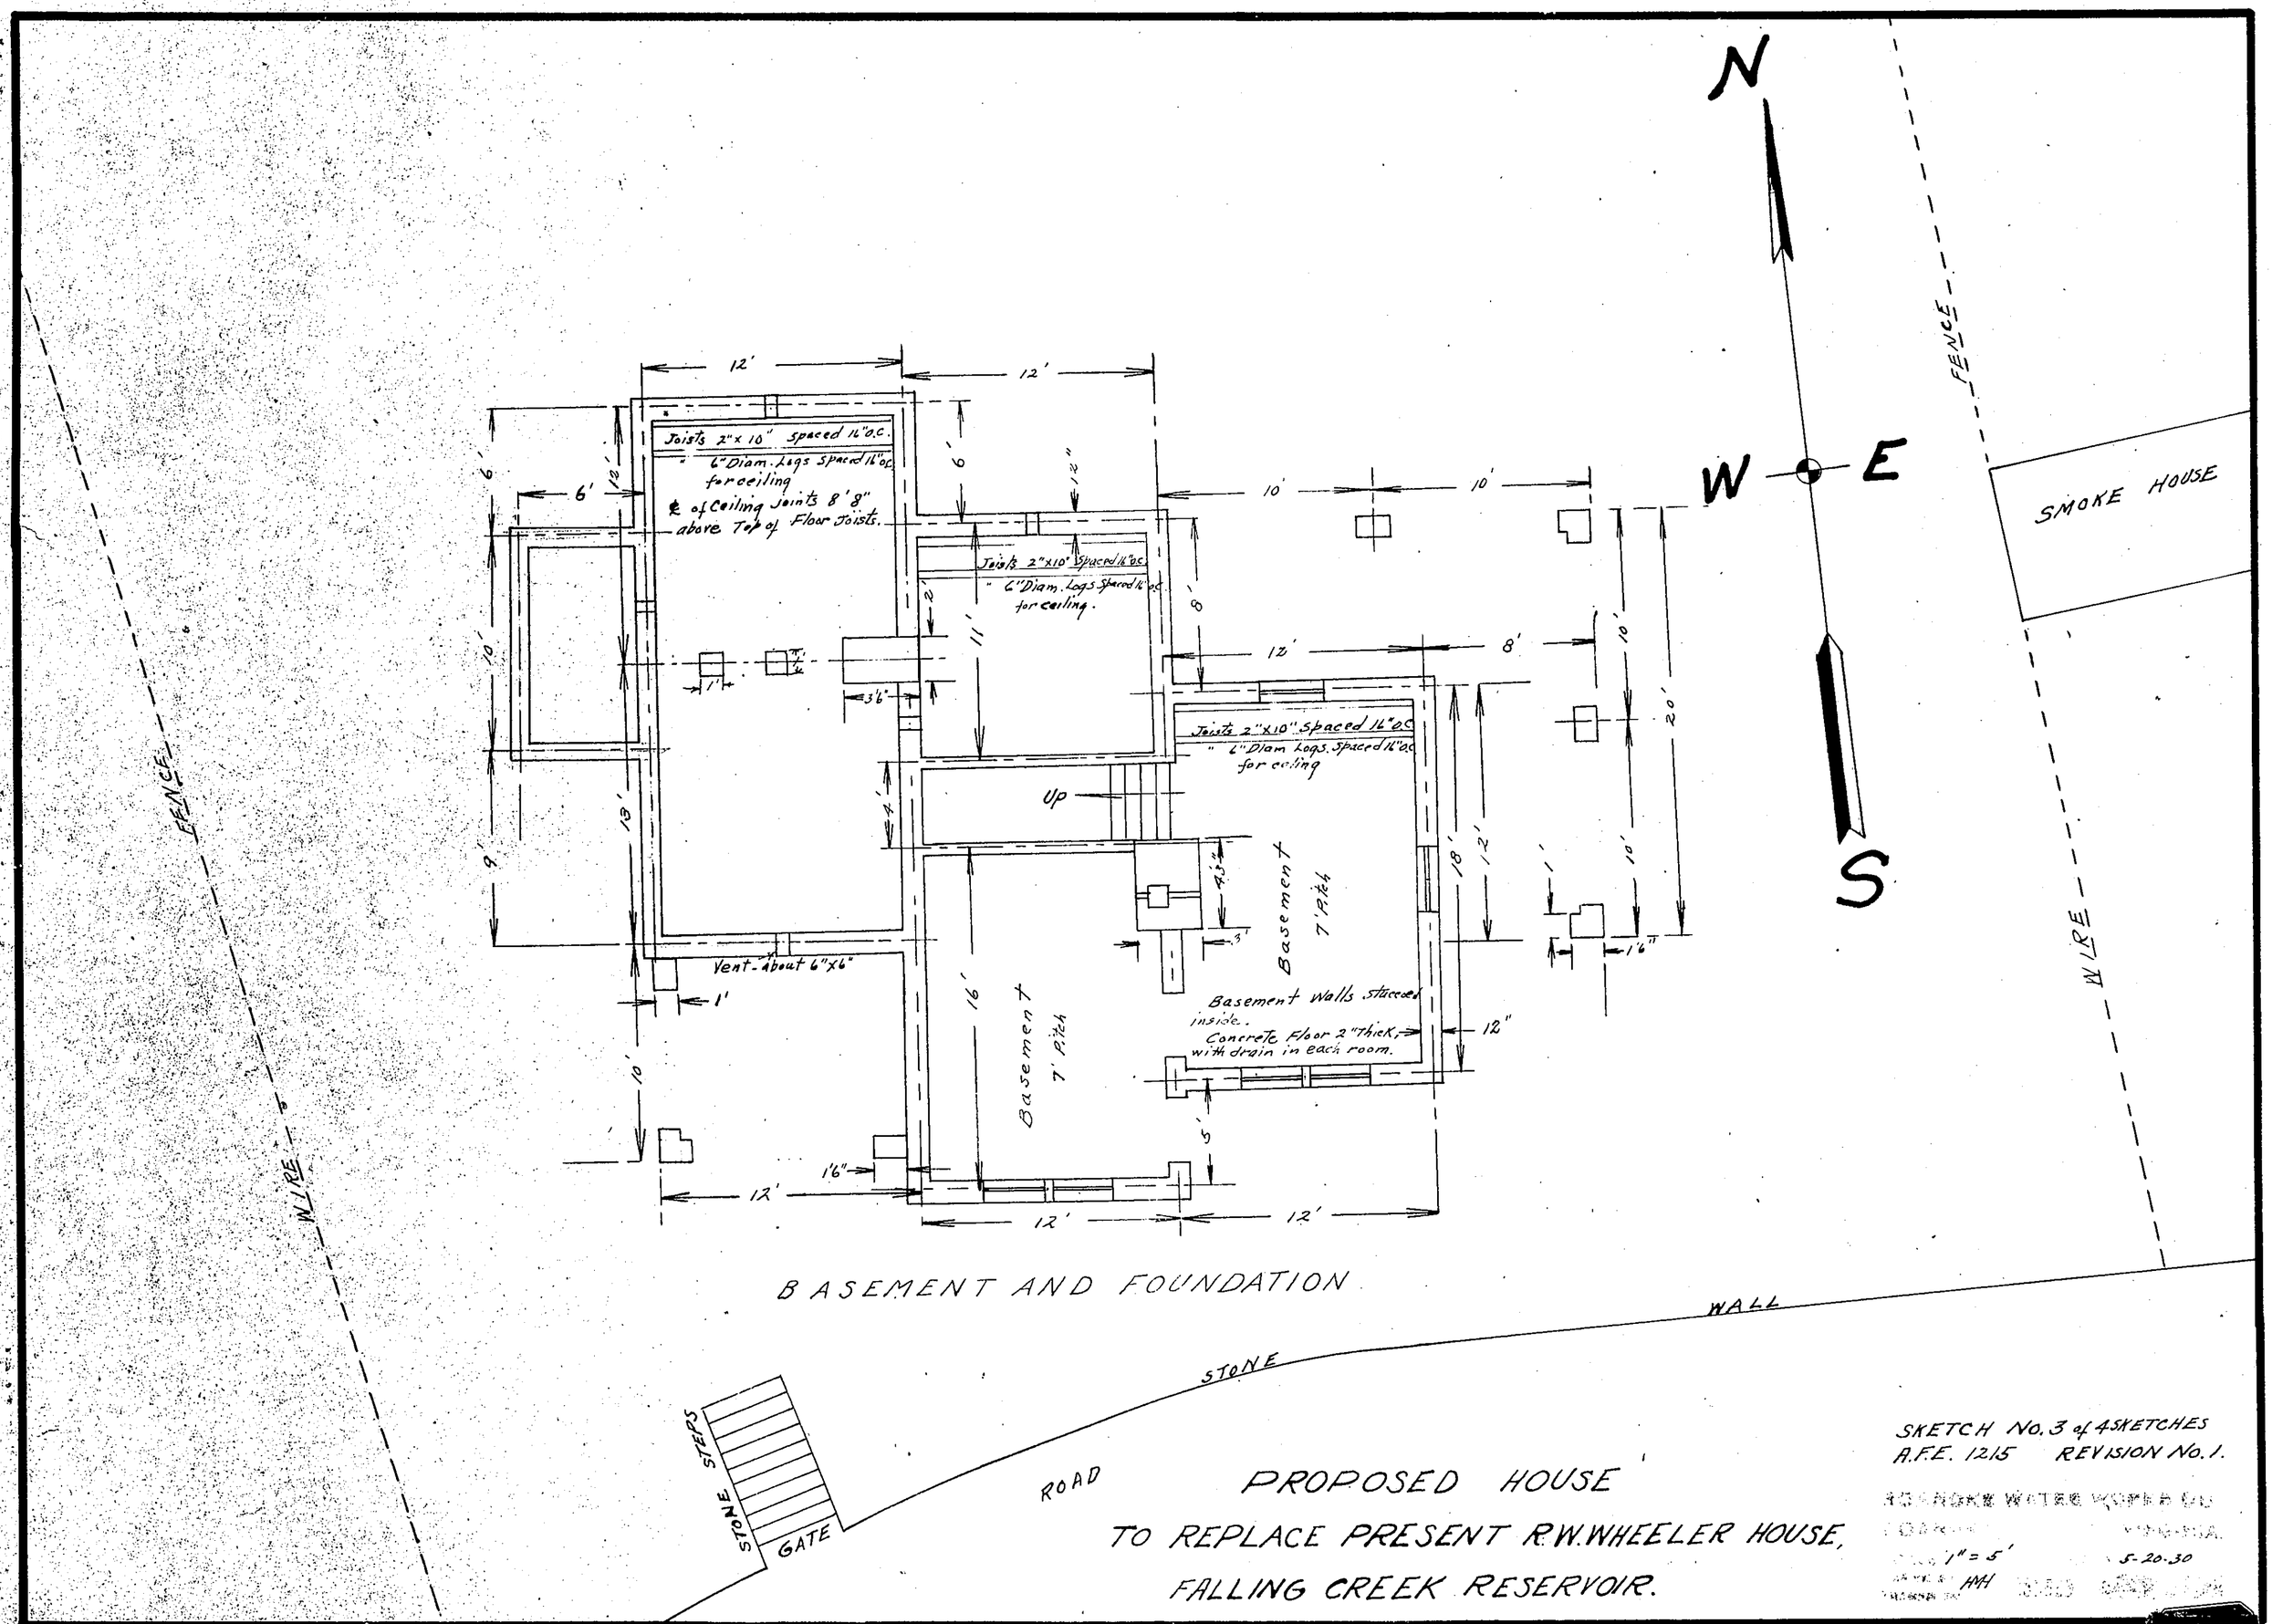
N
W
E
S
SMOKE HOUSE
FENCE
WIRE
Joists 2"x 10" spaced 16" o.c.
" 6" Diam. Logs spaced 16" o.c. for ceiling
℄ of Ceiling Joists 8' 8" above Top of Floor Joists.
Joists 2"x10" Spaced 16" o.c.
" 6" Diam. Logs Spaced 16" o.c. for ceiling.
Joists 2"x10" Spaced 16" o.c.
" 6" Diam Logs. Spaced 16" o.c. for ceiling
Up
Basement 7' Pitch
Basement 7' Pitch
Vent - About 6"x6"
Basement Walls stucced inside.
Concrete Floor 2" thick, with drain in each room.
BASEMENT AND FOUNDATION
STONE WALL
STONE STEPS
GATE
ROAD
PROPOSED HOUSE
TO REPLACE PRESENT R.W. WHEELER HOUSE,
FALLING CREEK RESERVOIR.
SKETCH No. 3 of 4 SKETCHES
A.F.E. 1215 REVISION No. 1.
ROANOKE WATER WORKS CO.
VIRGINIA
1" = 5'
5-20-30
HH