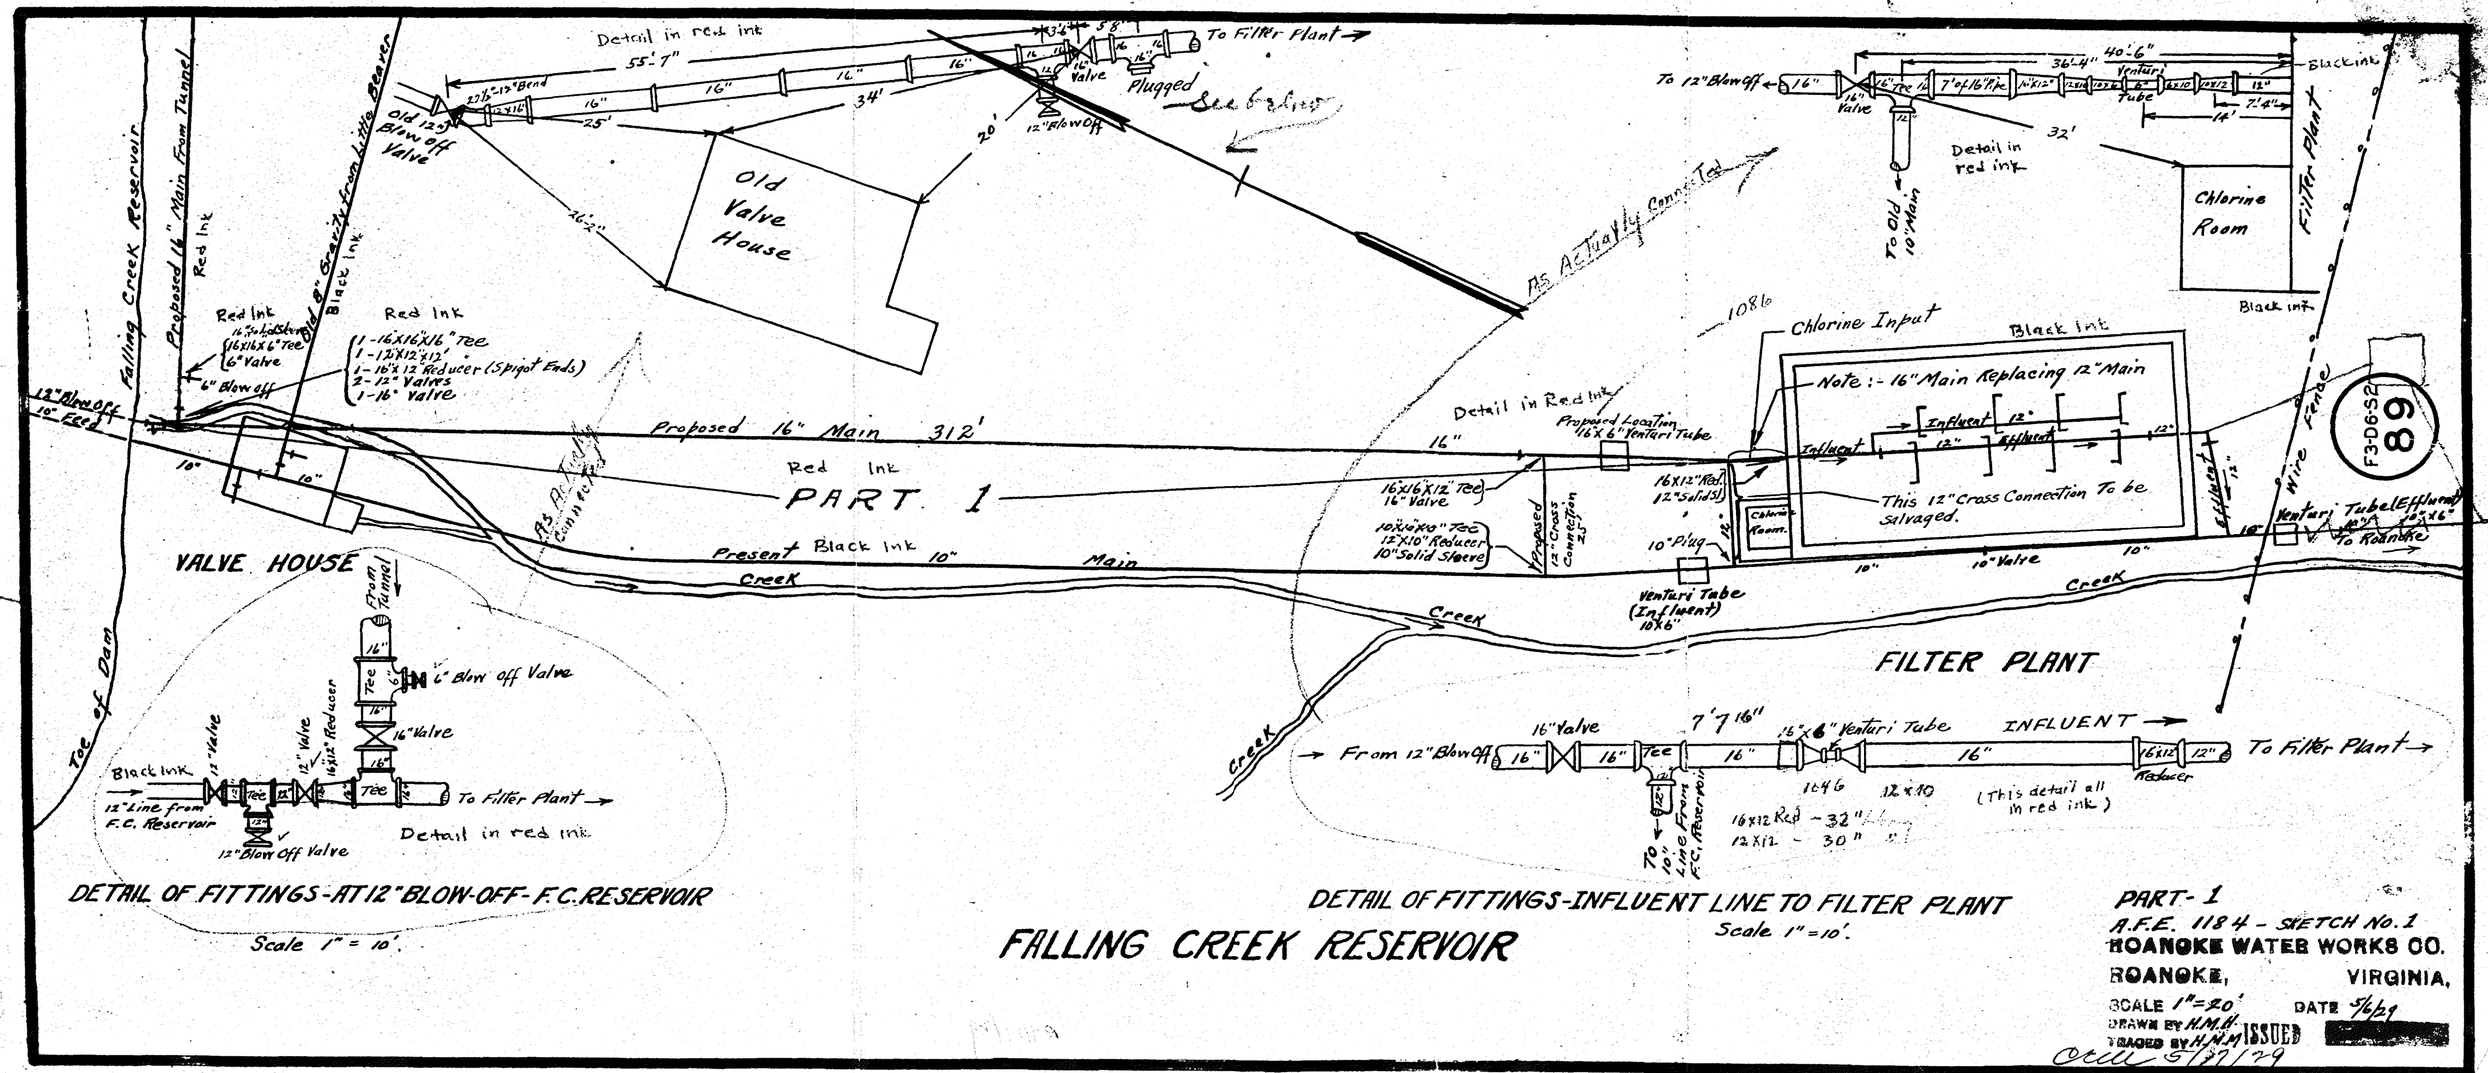

DETAIL OF FITTINGS-AT 12" BLOW-OFF-F.C. RESERVOIR

Scale 1" = 10'.

DETAIL OF FITTINGS-INFLUENT LINE TO FILTER PLANT

Scale 1" = 10'.

FALLING CREEK RESERVOIR

PART-1

A.F.E. 1184 - SKETCH No. 1

ROANOKE WATER WORKS CO.

ROANOKE, VIRGINIA.

SCALE 1" = 20' DATE 5/6/29

DRAWN BY H.M.H.

TRACED BY H.N.M. ISSUED

Ottw 5/27/29