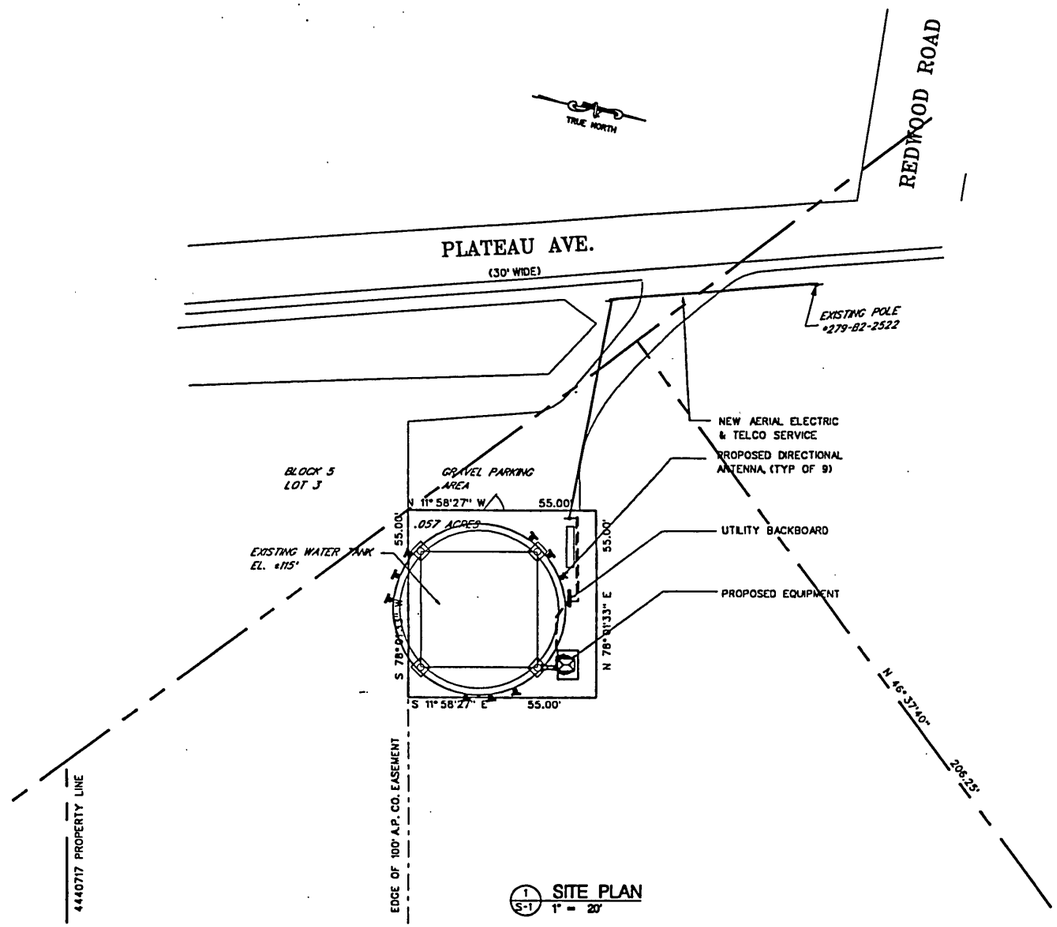

1 / S-1 SITE PLAN
1" = 20'

PARTIAL SITE PLAN TAKEN FROM A PARTIAL SURVEY PERFORMED BY TRUELINE SURVEYING, INC. CHARLOTTESVILLE, VA, DATED 5/15/98.

ADLER ENGINEERING, INC.
200 WHITE HORSE PIKE - SUITE 12
BARRINGTON, NJ 08007
(609) 573-9767 - FAX (609) 547-9240

Triton PCS, Inc.

9211 ABORETUM PKY.
SUITE 200
RICHMOND, VA 22336

(804)-323-9500
FAX (804)323-1560

SAC : KEVIN ARNOLD
CONST. : JIM MOORE
RF : ALBERT LAI
A&E : ROBERT BLASSCYK

SCHEDULE OF REVISIONS

REV. NO.	DATE	DESCRIPTION OF CHANGES
7		
6		
5		
4	12/7/98	CONSTRUCTION
3	8/7/98	CONSTRUCTION
2	7/27/98	CONSTRUCTION
1	6/29/98	CONSTRUCTION
0	6/5/98	TTV

DRAWN BY: MSD — CHECKED BY: JMT
SCALE: NOTED — JOB NO: 98256
FIRST ISSUE: 6/30/98 — PRINT DATE: 12/7/98

APPROVALS

Triton _____
LANDLORD _____
LEASING _____
R.F. _____
ZONING _____
CONSTRUCTION _____
BSE _____

CITY WATER TANK
SITE ID #RO-1-405A
REDWOOD ROAD
ROANOKE, VA

DRAWING TITLE:

SITE PLAN

DRAWING SHEET:

Z-1

SHEET NO. 2 OF 7

WILLIAM J. DIEAL, JR., PE
VA PROFESSIONAL ENGINEER LIC. #16278

SITE #RO-1-405A SITE #RO-1-405A SITE #RO-1-405A SITE #RO-1-405A