


GAC BUILDING FLOOR PLAN

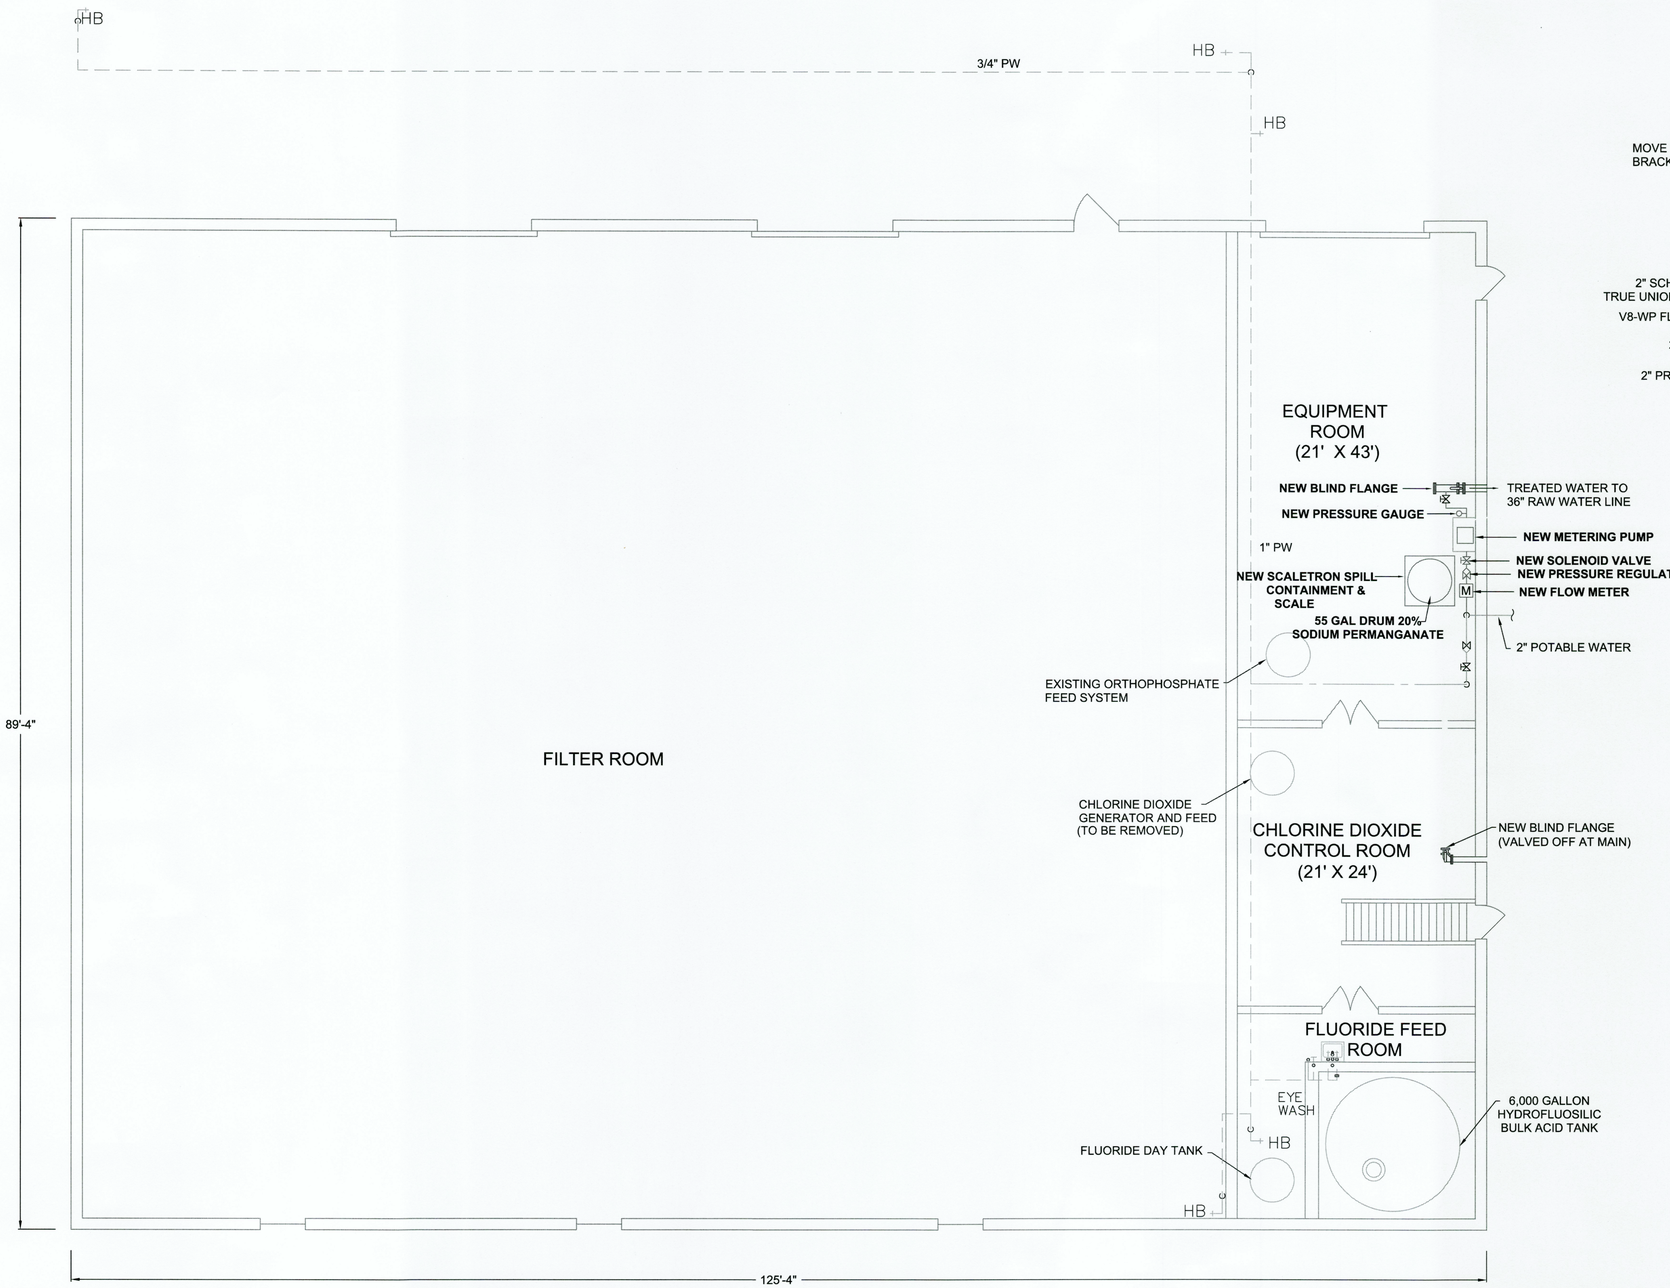


CHEMICAL ADDITION DETAIL

WESTERN VIRGINIA WATER AUTHORITY

WATER QUALITY
1502 BROWNLEE AVE.
ROANOKE, VA 24014

COMMONWEALTH OF VIRGINIA
4-30-20
ROGER R. BLANKENSHIP
Lic. No. 040615
PROFESSIONAL ENGINEER

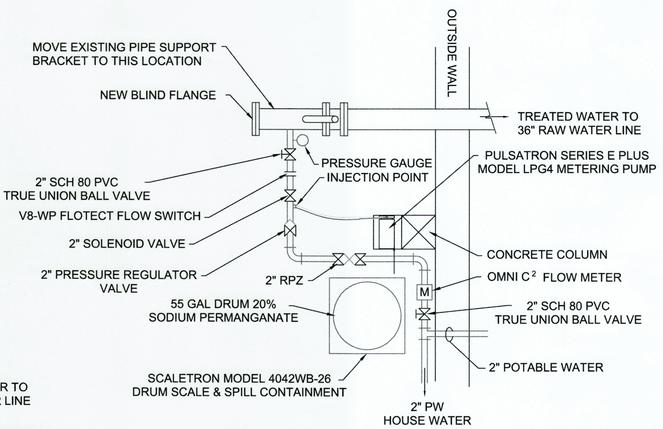SPRING HOLLOW WTF
SODIUM PERMANGANATE &
HYPOCHLORITE FEED SYSTEMS

SODIUM PERMANGANATE FEED SYSTEM

| Rev | Description | Date | By |
|---|---|---|---|
| | | | |

| | |
|---|---|
| Designed: | WGP |
| Drawn: | WGP |
| Checked: | RBB |
| Approved: | RBB |
| Date: | 3-16-2020 |
| Project: | |

C3

SHEET 3 OF 5