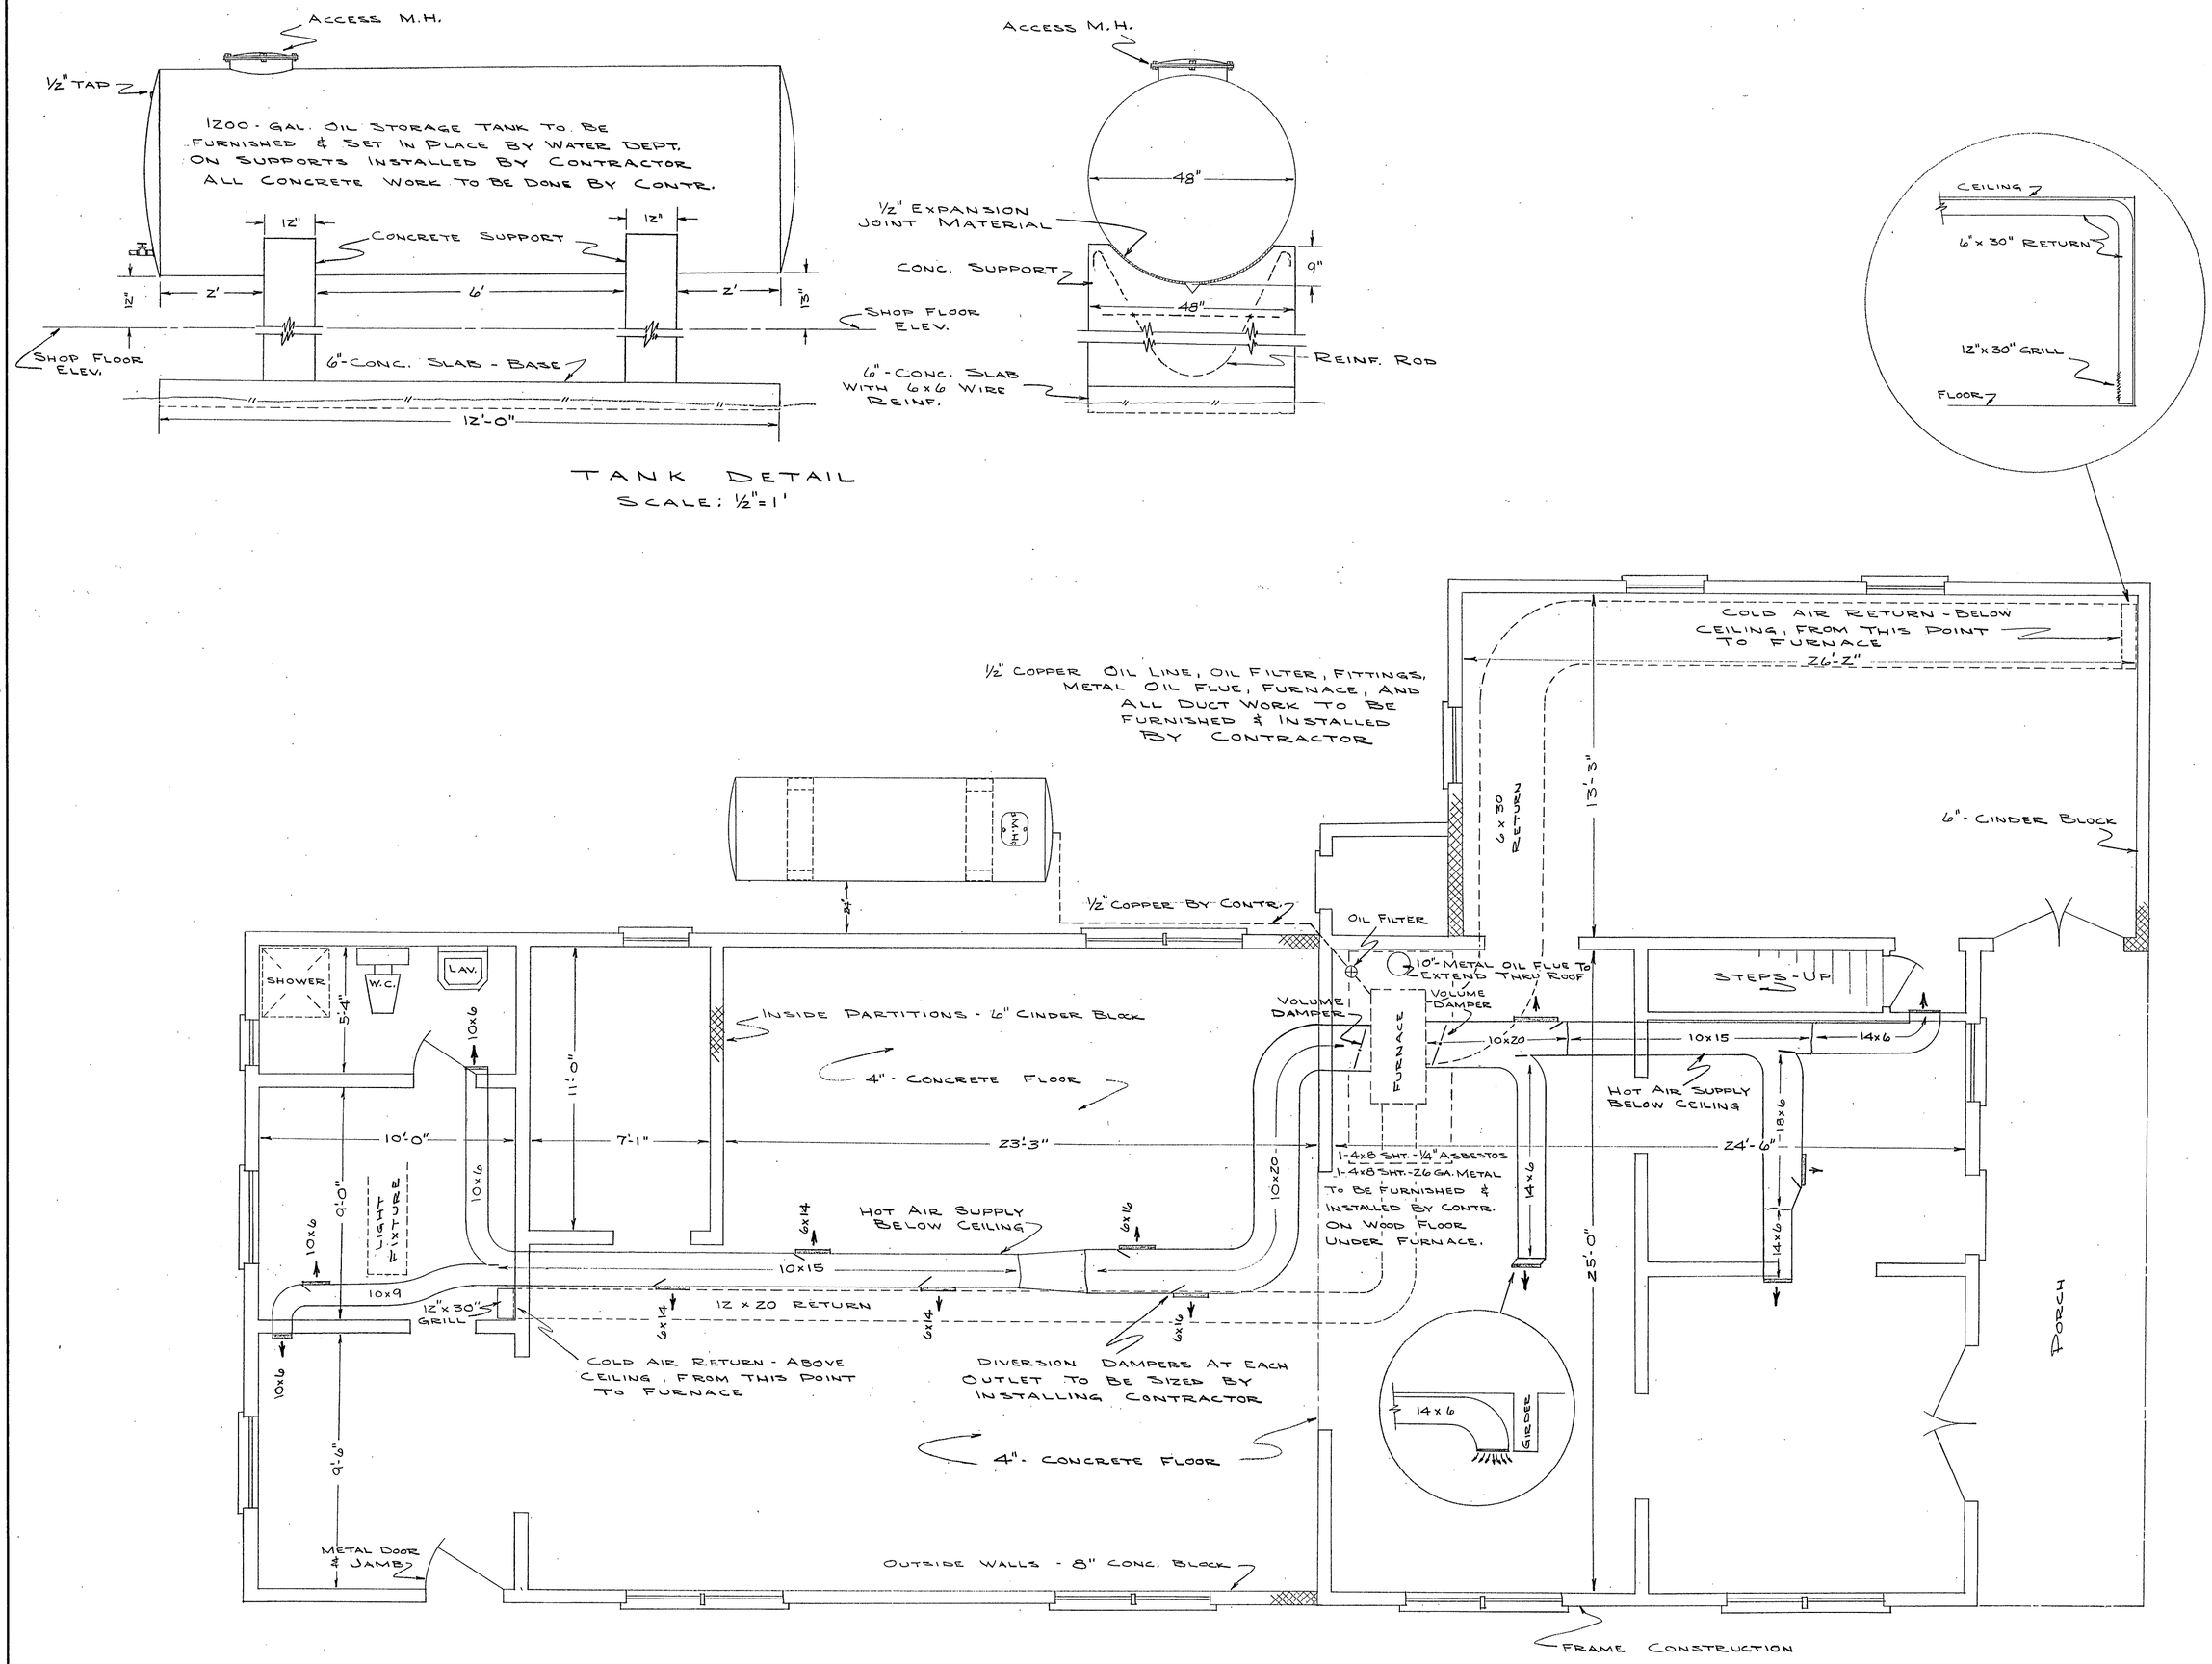

METER SHOP

3447 HOLLINS ROAD N.E.

FLOOR PLAN

HEATING LAYOUT

SCALE - 1/4"=1'

F-3 D-8
302

SHEET 4 OF 5