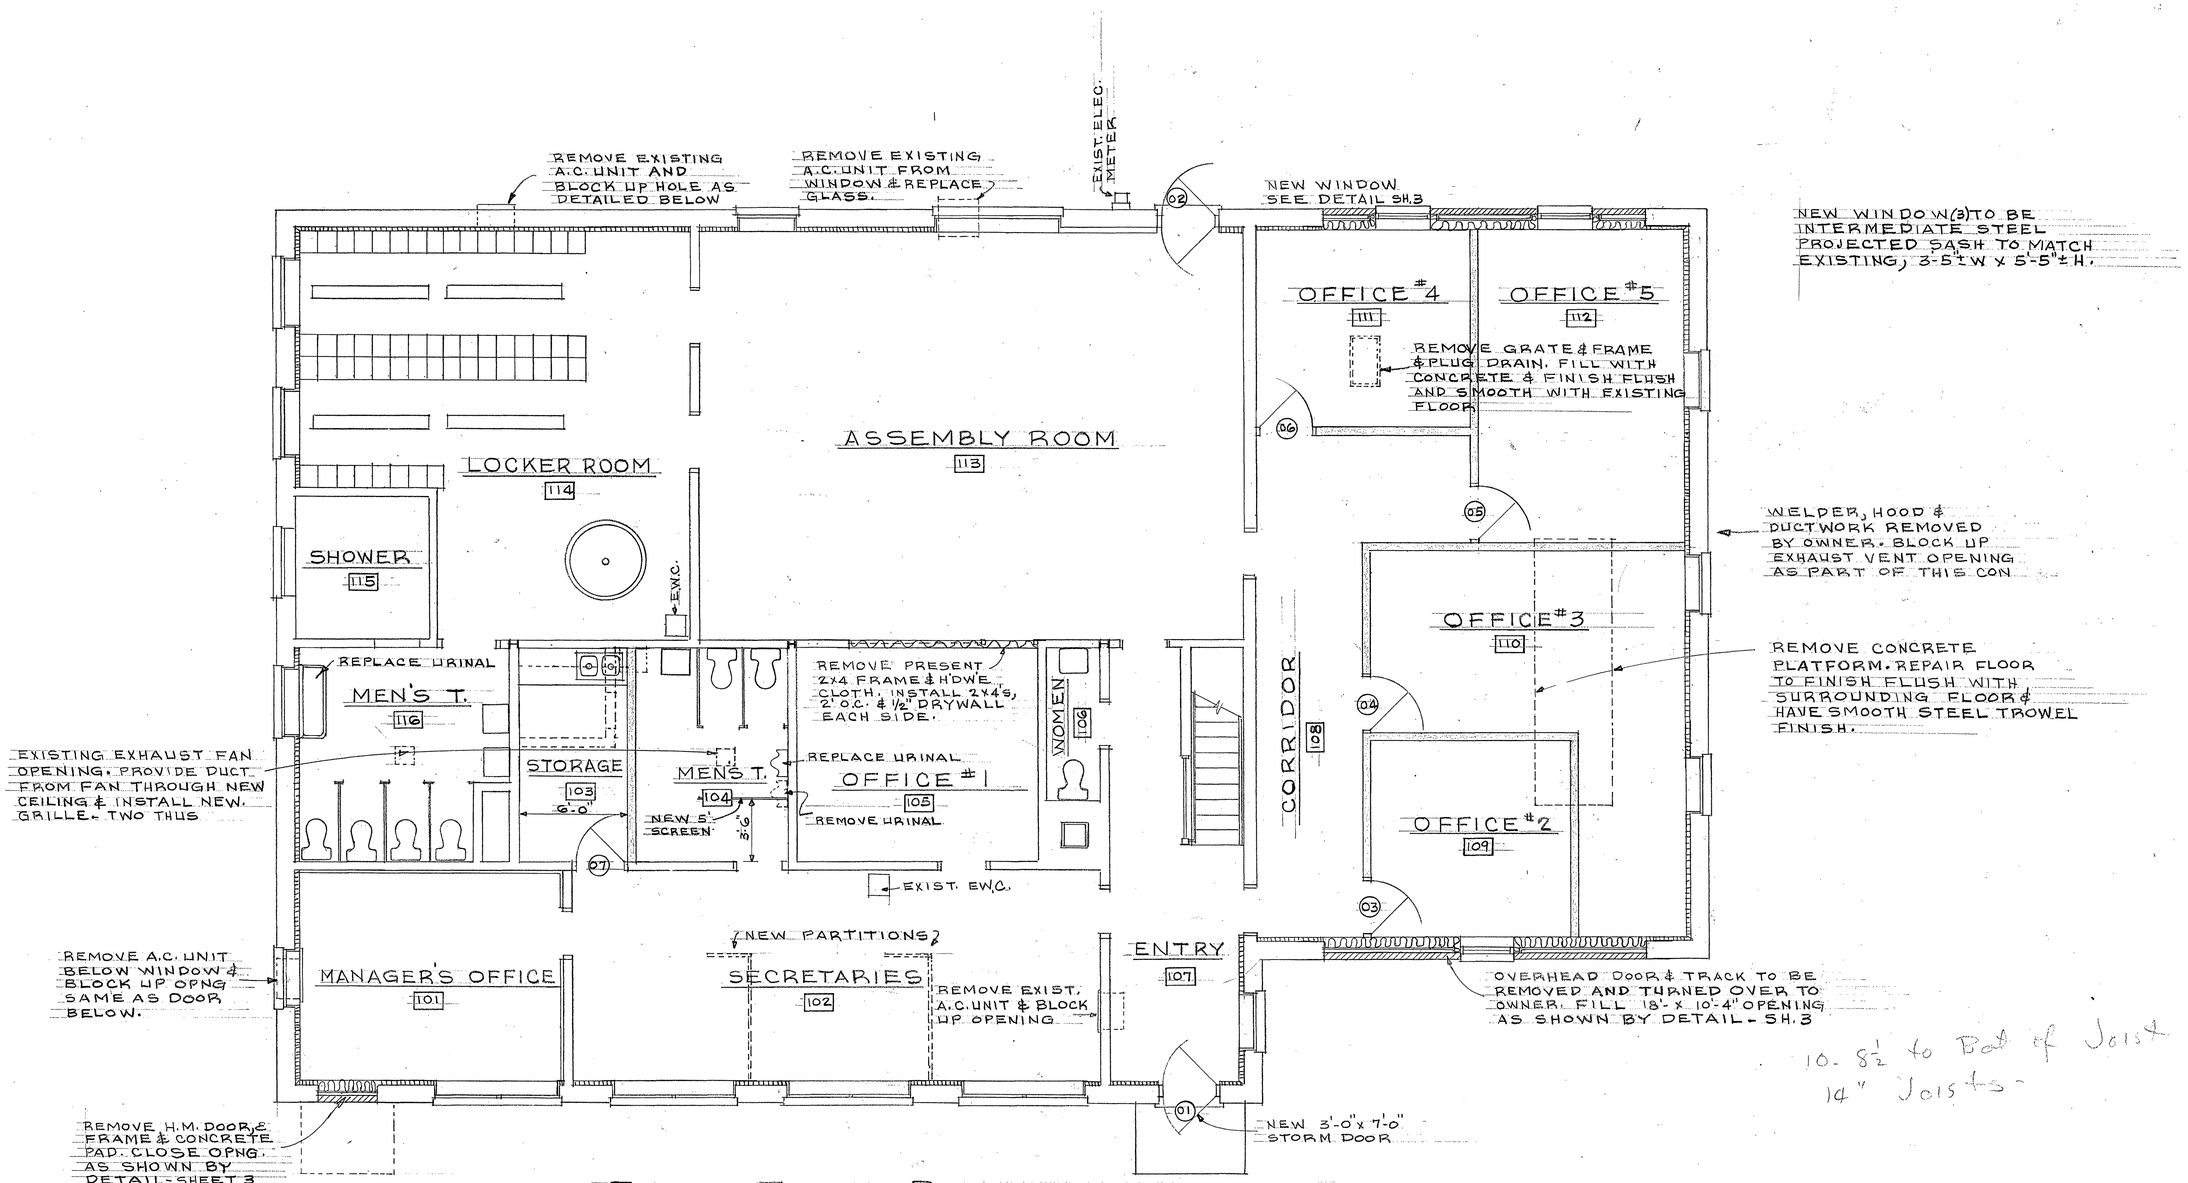

FIRST FLOOR PLAN

SCALE: 1/4" = 1'-0"

PROVIDE & INSTALL TWO (2) MEDICINE CABINETS EQUAL TO KETCHAM 109TL (16"x24"x8") IN 104 & 106

DATE	REV.	DESCRIPTION	BY

Charles M Huffman 5/15/85

ALTERATIONS & ADDITIONS
UTILITY LINES BUILDING
3447 READ ROAD, N.E.
ROANOKE, VIRGINIA

5-14-85
11-85A
2

CONTRACTOR MUST VERIFY ALL DIMENSIONS AT PROJECT BEFORE PROCEEDING WITH WORK