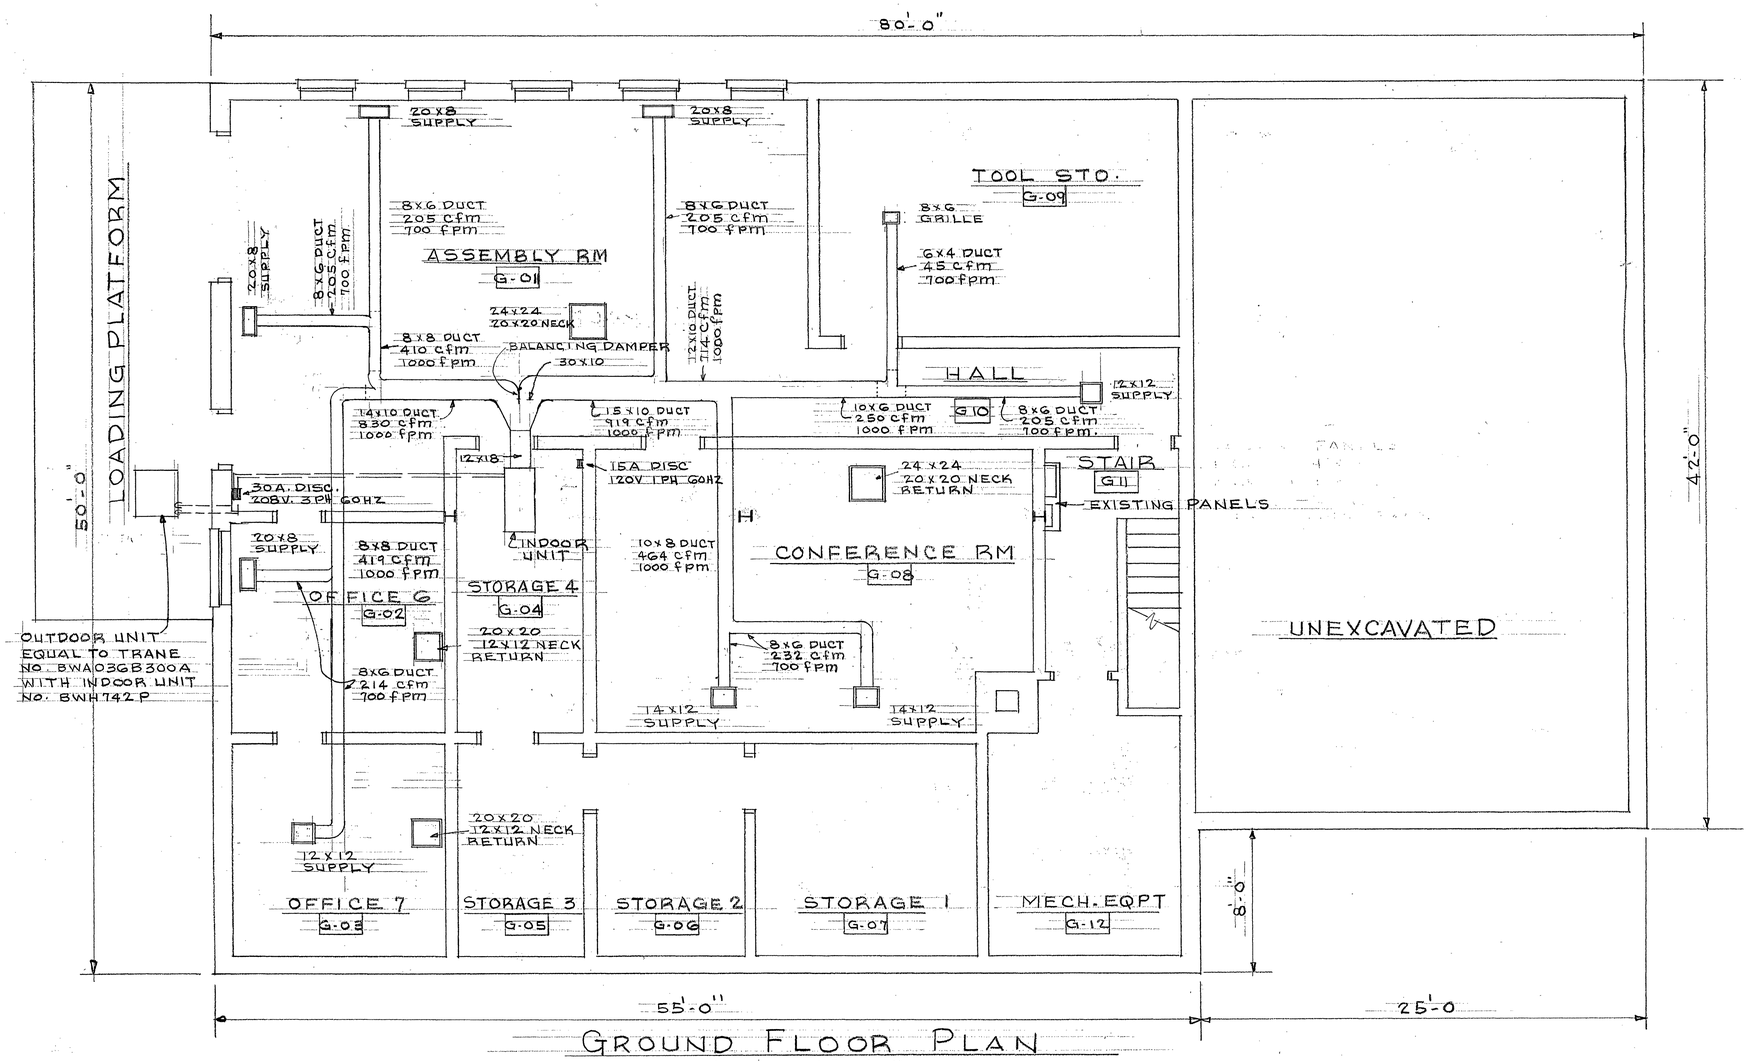

GROUND FLOOR PLAN

SCALE: 1/4" = 1'-0"

REFLECTED DUCT PLAN
COORDINATE DUCT SUPPLY & RETURN GRILLE LOCATIONS WITH CEILING TILE LOCATION AS SHOWN ON SHEET E-1

DATE	REV.	DESCRIPTION	BY

Charles M Huffman 5/13/85 — CITY ENGINEER

ALTERATIONS & ADDITIONS
UTILITY LINES BUILDING
3447 READ ROAD, N.E.
ROANOKE, VIRGINIA.

CITY OF ROANOKE
OFFICE OF CITY ENGINEER
ROANOKE, VIRGINIA

CONTRACTOR MUST VERIFY ALL DIMENSIONS AT PROJECT BEFORE PROCEEDING WITH WORK

DRAWN
CHECKED
APPD
DATE 5-14-85
JOB NO. 11-85A
SHEET M-1
OF