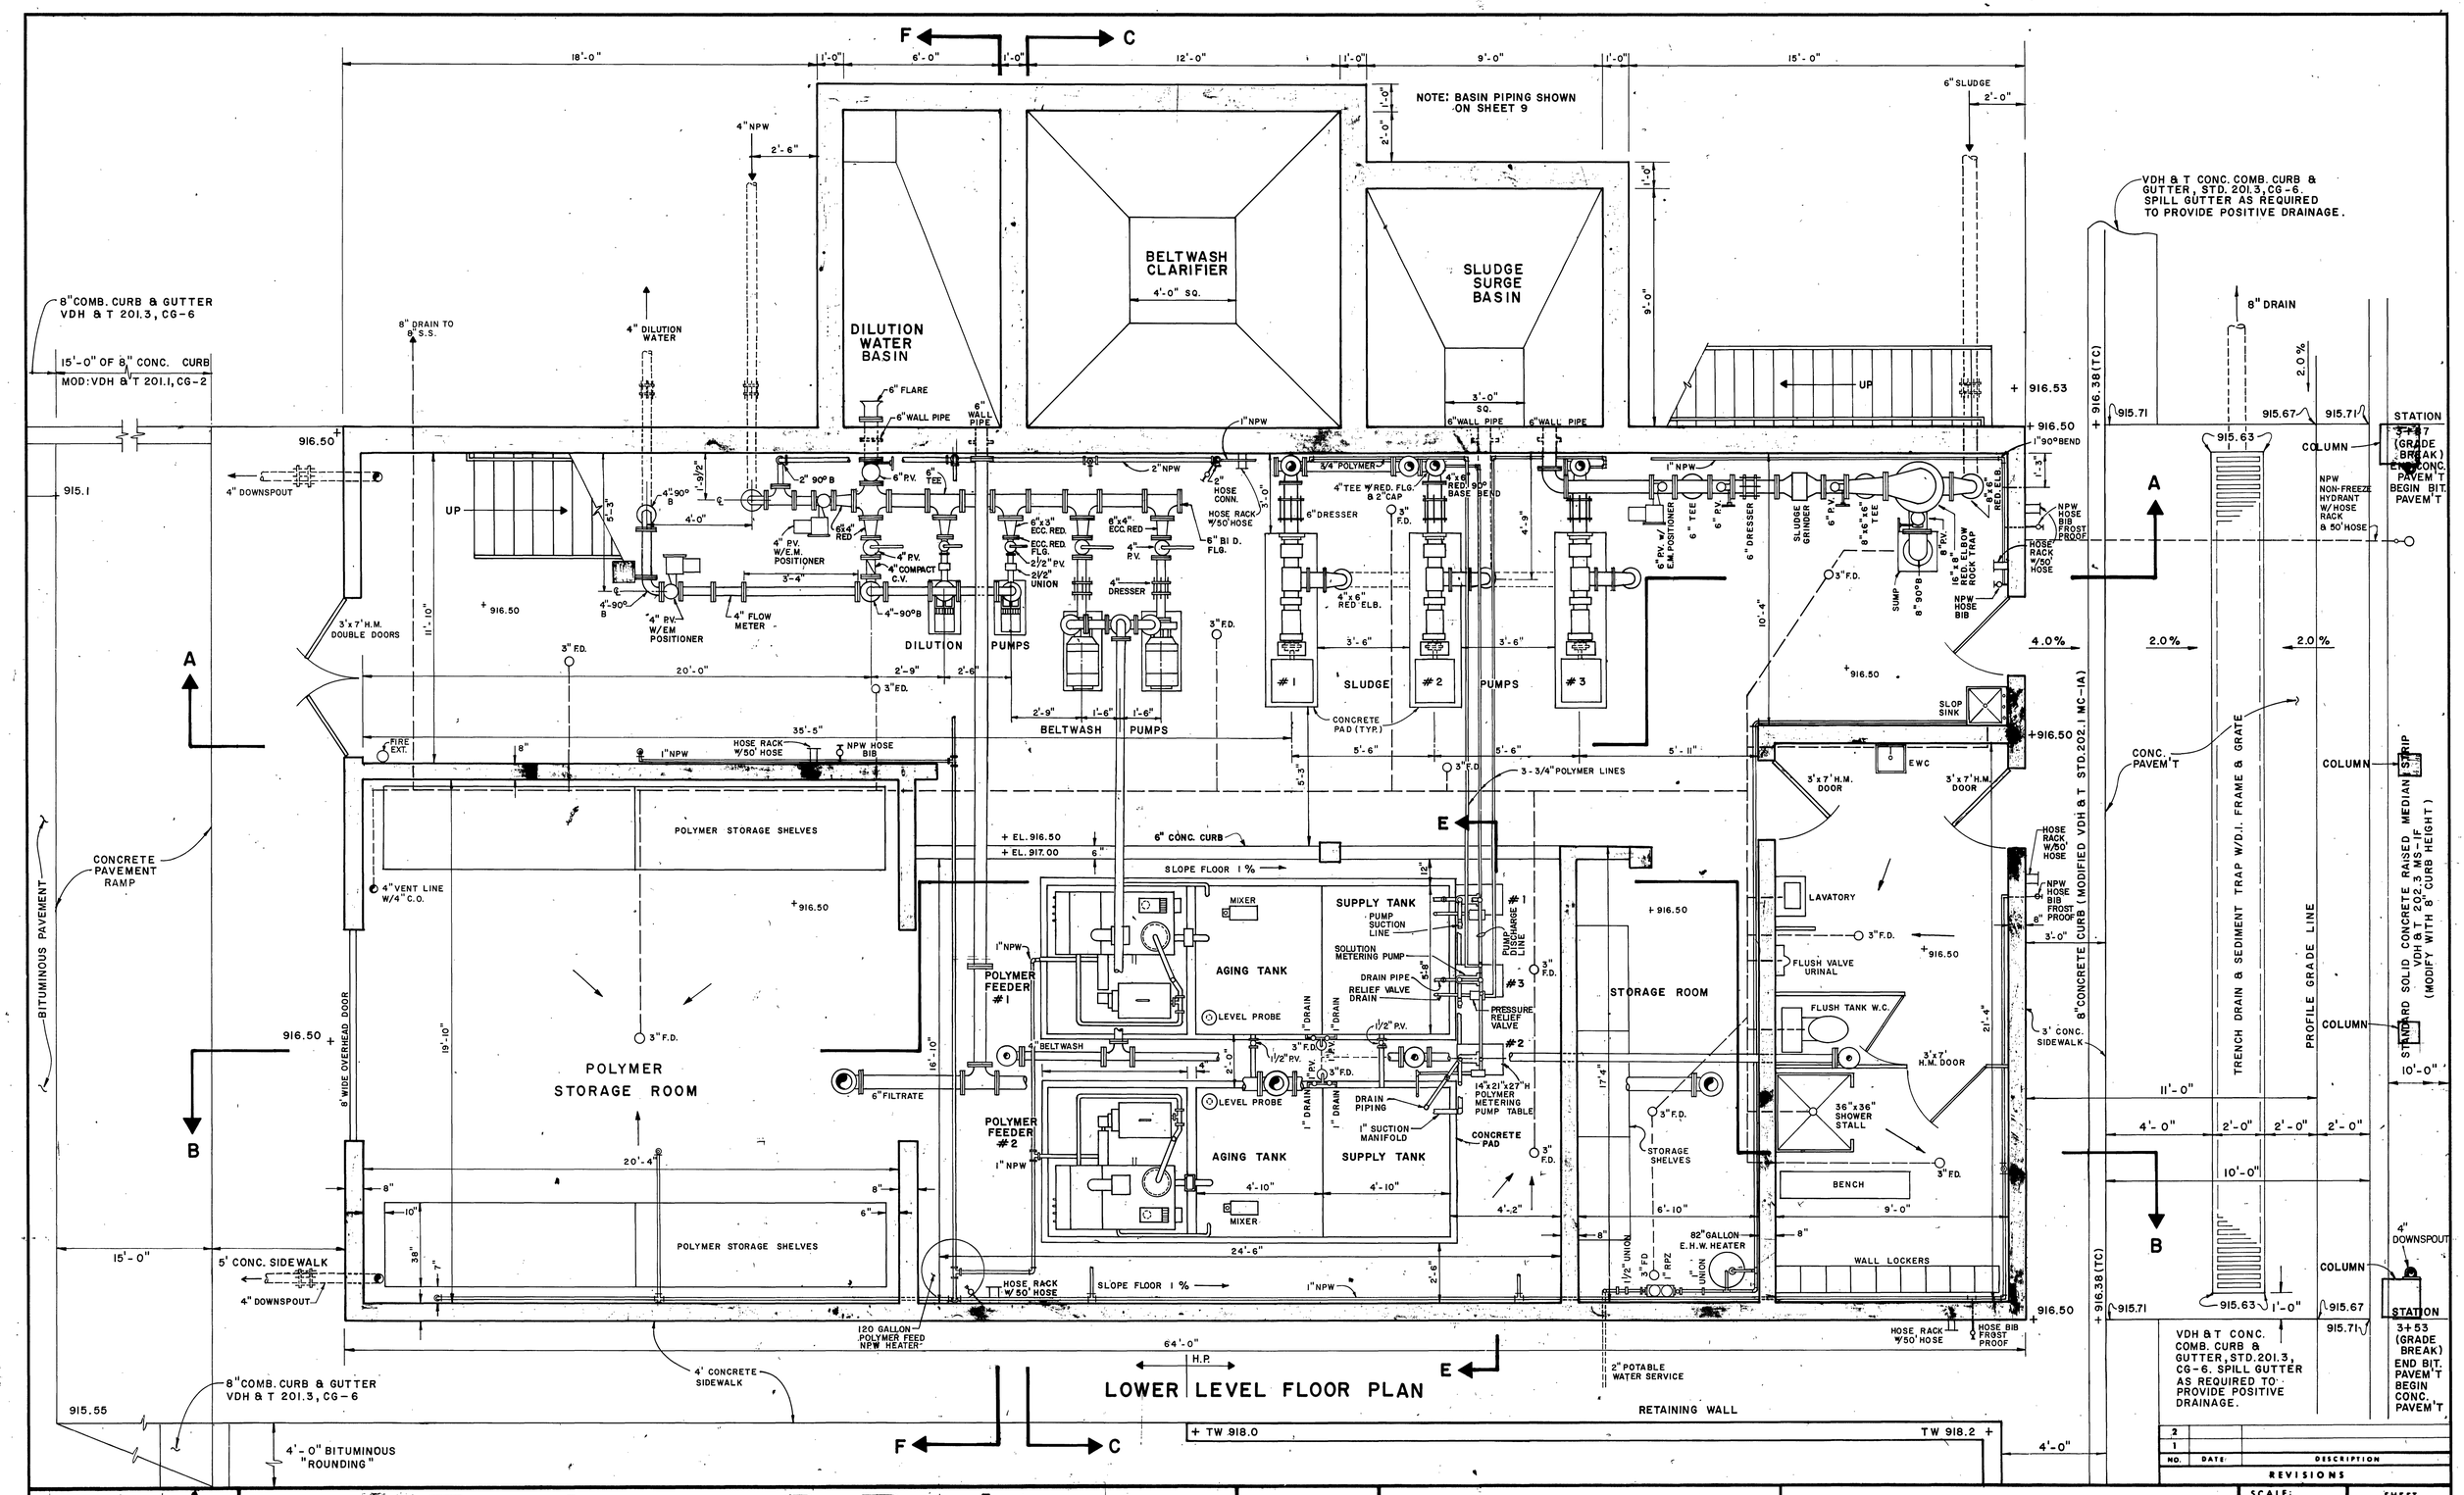

NO.	DATE	DESCRIPTION
2		
1		

REVISIONS

Dewberry & Davis

ENGINEERS ARCHITECTS PLANNERS SURVEYORS

8411 Arlington Boulevard Fairfax, Virginia 22031 Telephone 703·560·1100
19201 Montgomery Village Ave. Gaithersburg, Md. 20760 Tele. 301·948·4120

PREPARED FOR
CITY OF ROANOKE
ROANOKE, VIRGINIA

CITY OF ROANOKE WASTEWATER TREATMENT PLANT
SLUDGE DEWATERING FACILITIES

SLUDGE DEWATERING BUILDING
LOWER LEVEL FLOOR PLAN

SCALE: 3/8" = 1'-0"
DATE: AUG. 1981
DESIGNED BY: JBC / DJ
DRAFTED BY: DPC

SHEET 10 OF 33

FILE NUMBER PP 2967

BRUNING 44-142 45862