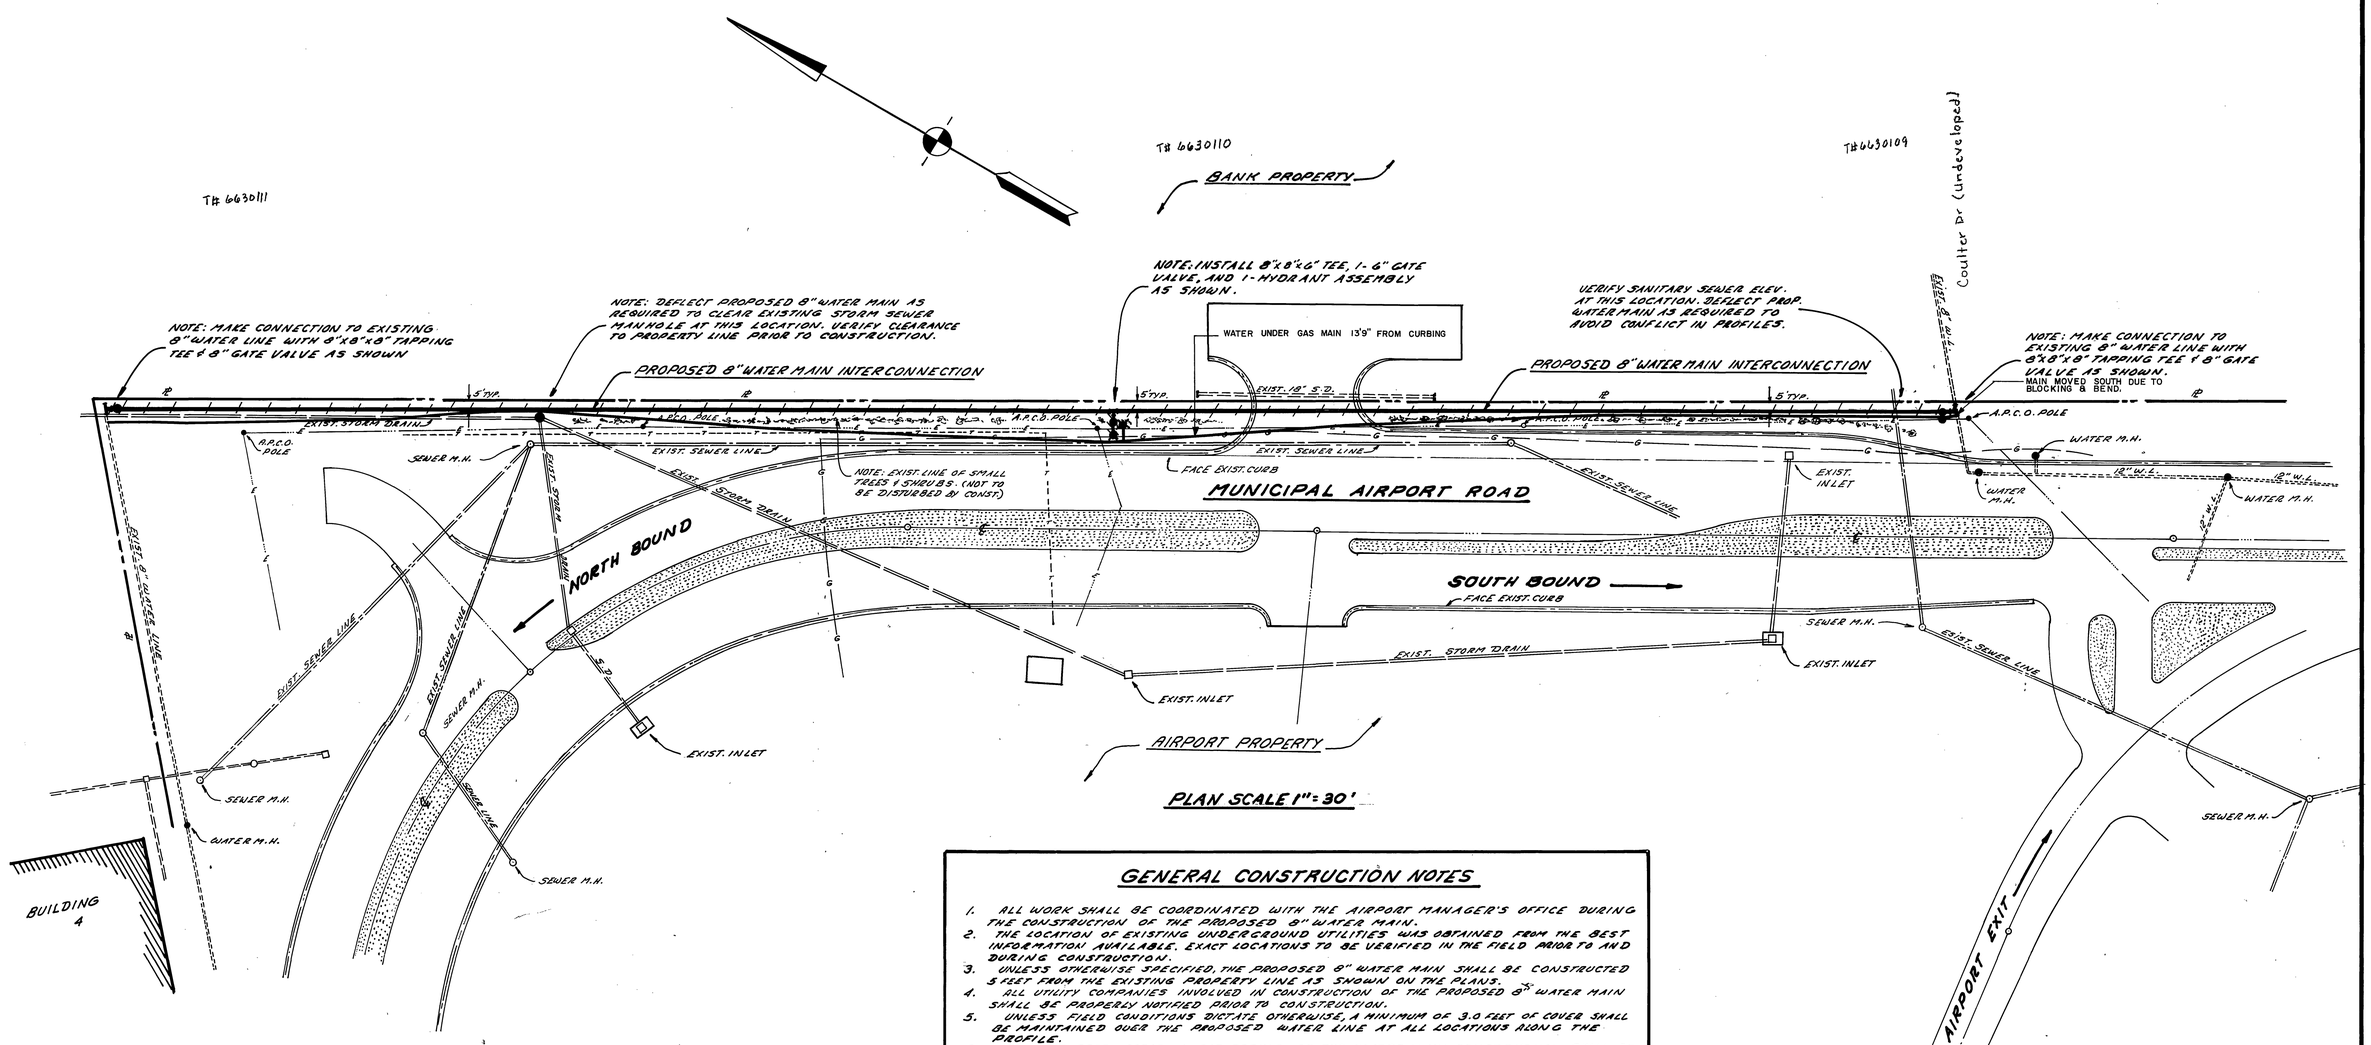

PLAN SCALE 1" = 30'

GENERAL CONSTRUCTION NOTES

1. ALL WORK SHALL BE COORDINATED WITH THE AIRPORT MANAGER'S OFFICE DURING THE CONSTRUCTION OF THE PROPOSED 8" WATER MAIN.
2. THE LOCATION OF EXISTING UNDERGROUND UTILITIES WAS OBTAINED FROM THE BEST INFORMATION AVAILABLE. EXACT LOCATIONS TO BE VERIFIED IN THE FIELD PRIOR TO AND DURING CONSTRUCTION.
3. UNLESS OTHERWISE SPECIFIED, THE PROPOSED 8" WATER MAIN SHALL BE CONSTRUCTED 5 FEET FROM THE EXISTING PROPERTY LINE AS SHOWN ON THE PLANS.
4. ALL UTILITY COMPANIES INVOLVED IN CONSTRUCTION OF THE PROPOSED 8" WATER MAIN SHALL BE PROPERLY NOTIFIED PRIOR TO CONSTRUCTION.
5. UNLESS FIELD CONDITIONS DICTATE OTHERWISE, A MINIMUM OF 3.0 FEET OF COVER SHALL BE MAINTAINED OVER THE PROPOSED WATER LINE AT ALL LOCATIONS ALONG THE PROFILE.
6. ALL DISTURBED AREAS AS THE RESULT OF THE WATER MAIN CONSTRUCTION SHALL BE GRADED BACK TO ORIGINAL CONDITIONS AND SEEDED AS SOON AS PRACTICAL.
8. CUTS THROUGH ANY EXISTING PAVED AREAS SHALL BE REPLACED WITH SECTIONS EQUAL TO OR BETTER THAN THE ORIGINAL BASING AND SURFACE MATERIAL.
9. ALL VALVING AND TEMPORARY CUT OFFS REQUIRED FOR THE CONSTRUCTION OF THE PROPOSED WATER MAIN TO BE COORDINATED BY THE ROANOKE CITY WATER DEPARTMENT.
10. IN THE EVENT THAT ANY PRIVATE CUSTOMERS WILL BE TEMPORARILY SHUT OFF DURING CONSTRUCTION, PROPER NOTIFICATION OF SERVICE INTERUPTION SHALL BE GIVEN.

LEGEND

- EXISTING WATER LINE AND MANHOLE LOCATION
- EXISTING SEWER LINE AND MANHOLE LOCATION
- EXISTING STORM DRAIN w/ MANHOLE OR INLET LOCATION
- OVERHEAD ELECTRIC LINE AND POLE LOCATION
- EXISTING PROPERTY LINE LOCATION
- EXISTING GAS LINE LOCATION
- ROADWAY LOCATION CENTER LINE
- UNDERGROUND TELEPHONE LINE
- PROPOSED 8" WATER MAIN AND VALVE LOCATION

APPROVED:

Richard B. Burnett — 10 MAY '84
CITY ENGINEER OF ROANOKE, VIRGINIA — DATE

Robert B. Shaw — 5/14/84
DIRECTOR OF UTILITIES AND OPERATIONS — DATE

William M. Mullen Jr. — 5/14/84
DIRECTOR OF PUBLIC WORKS — DATE

DATE STARTED	1-14-85			
DATE COMPL.	2-22-85			
LIN FT MAIN	SIZE	VALVE	VALVE BOX	HYD.
759'	8"	2	2	
CON. COMP.				
F.H. STUB ONLY				
SERV. INS. BY:				
MAIN INS. BY: C. DAME				
NO. 3/4" SERV. INS.				
CITY OR CO. CITY				
DEPT. INSP. U.L.S.				

DATE	REV.	DESCRIPTION	BY

CITY ENGINEER

PROPOSED 8" WATER MAIN INTERCONNECTION MUNICIPAL AIRPORT ROAD

DRAWN	E.S.
CHECKED	E.S.
APPROVED	
DATE	5-9-84
PLAN NO.	84-14
SHEET	NO. 1
OF	1

OFFICE OF CITY ENGINEER
MUNICIPAL BUILDING, ROOM 350
215 CHURCH AVENUE, S.W.
ROANOKE, VIRGINIA 24011