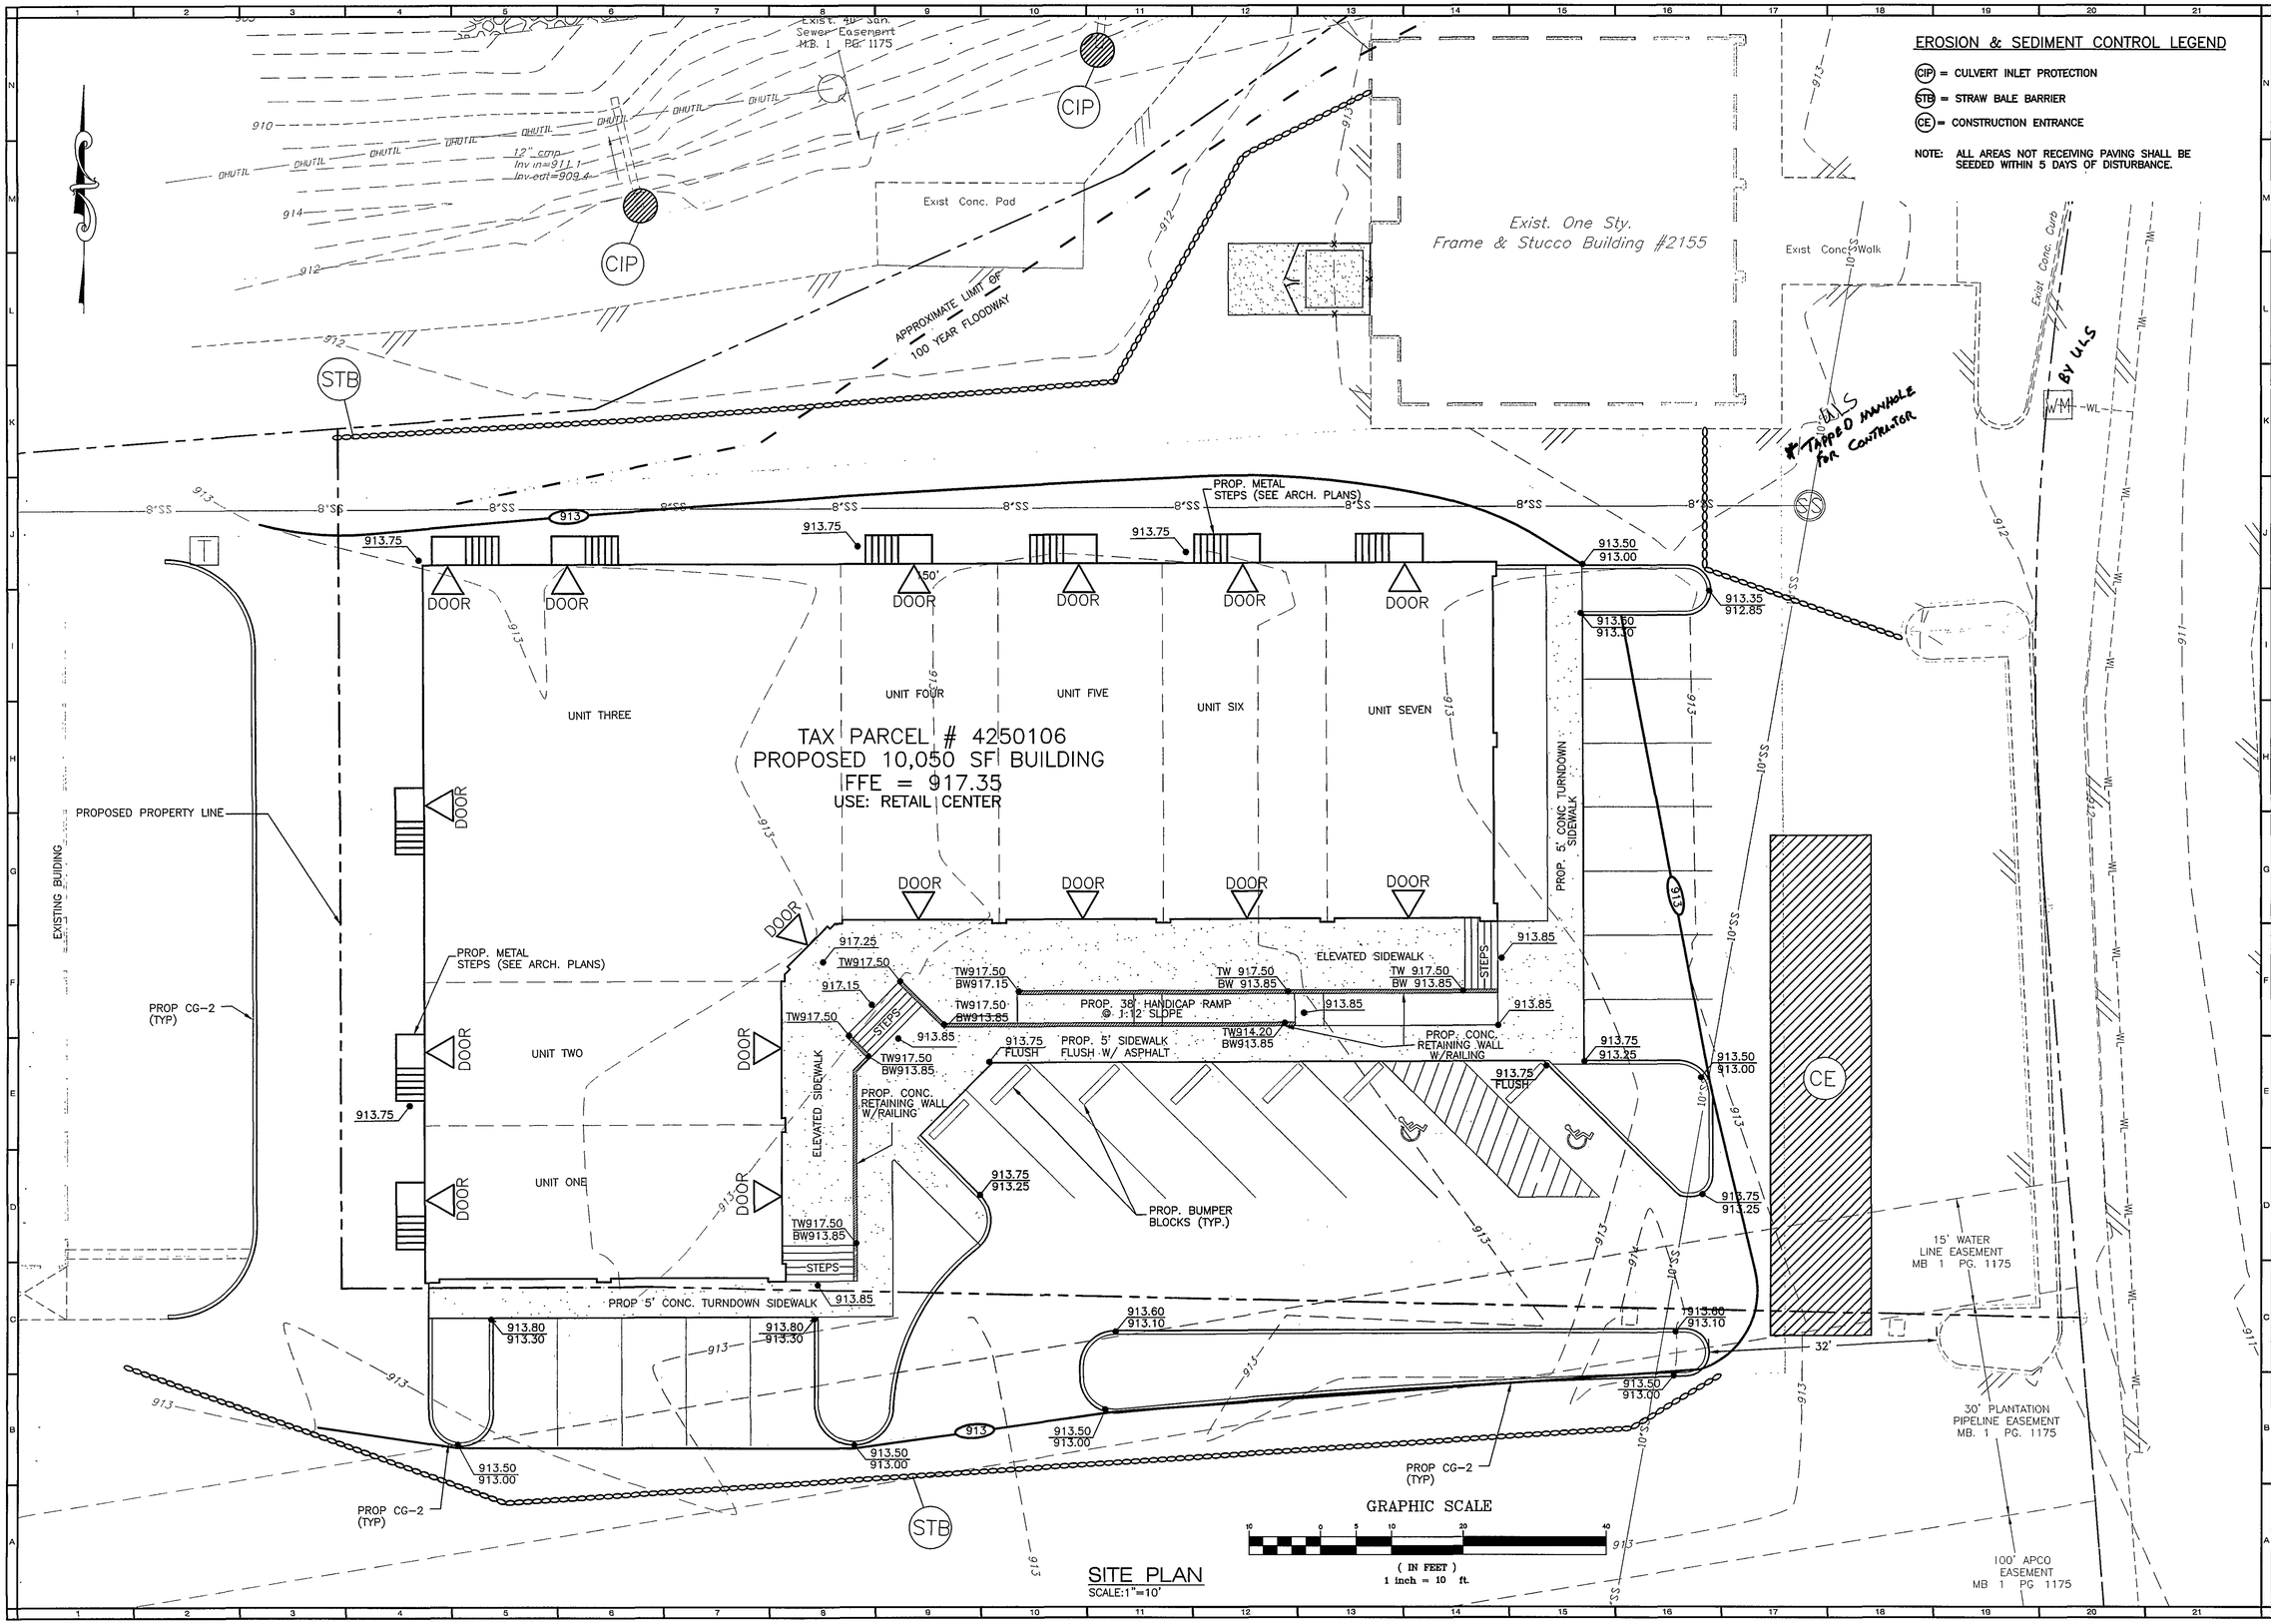

SITE PLAN
SCALE: 1"=10'

COMMONWEALTH OF VIRGINIA
ROGER I. STURGILL
No. 033058
PROFESSIONAL ENGINEER

BALZER AND ASSOCIATES INC.
REFLECTING TOMORROW
www.balzer.cc
PLANNERS • ARCHITECTS
ENGINEERS • SURVEYORS

1208 Corporate Circle
Roanoke, Virginia 24018
Phone: 540/772-9580
FAX: 540/772-8050

501 Brandtway Road
Richmond, Virginia 23236
Phone 804/794-0571
FAX 804/794-2635

880 Technology Park Drive
Suite 200
Glen Allen, Virginia 23059
Phone. 804/553-0132
FAX: 804/553-0133

102 Hubbard Street
Blacksburg, Virginia 24060
Phone 540/961-0961
FAX: 540/961-0962

1657 Commerce Road
Suite 201
Verona, Virginia 24482
Phone: 540/248-3220
FAX: 540/248-3221

Branch Commercial Center

Grading and Erosion Control Plan

ROANOKE CITY, VIRGINIA

DRAWN BY: SMH
DESIGNED BY: SMH
CHECKED BY: RIS
DATE: 9-17-03
REVISIONS:
11-17-03

SCALE: 1" = 10'
SHEET NO.
C4
JOB NO.
R0300058.01