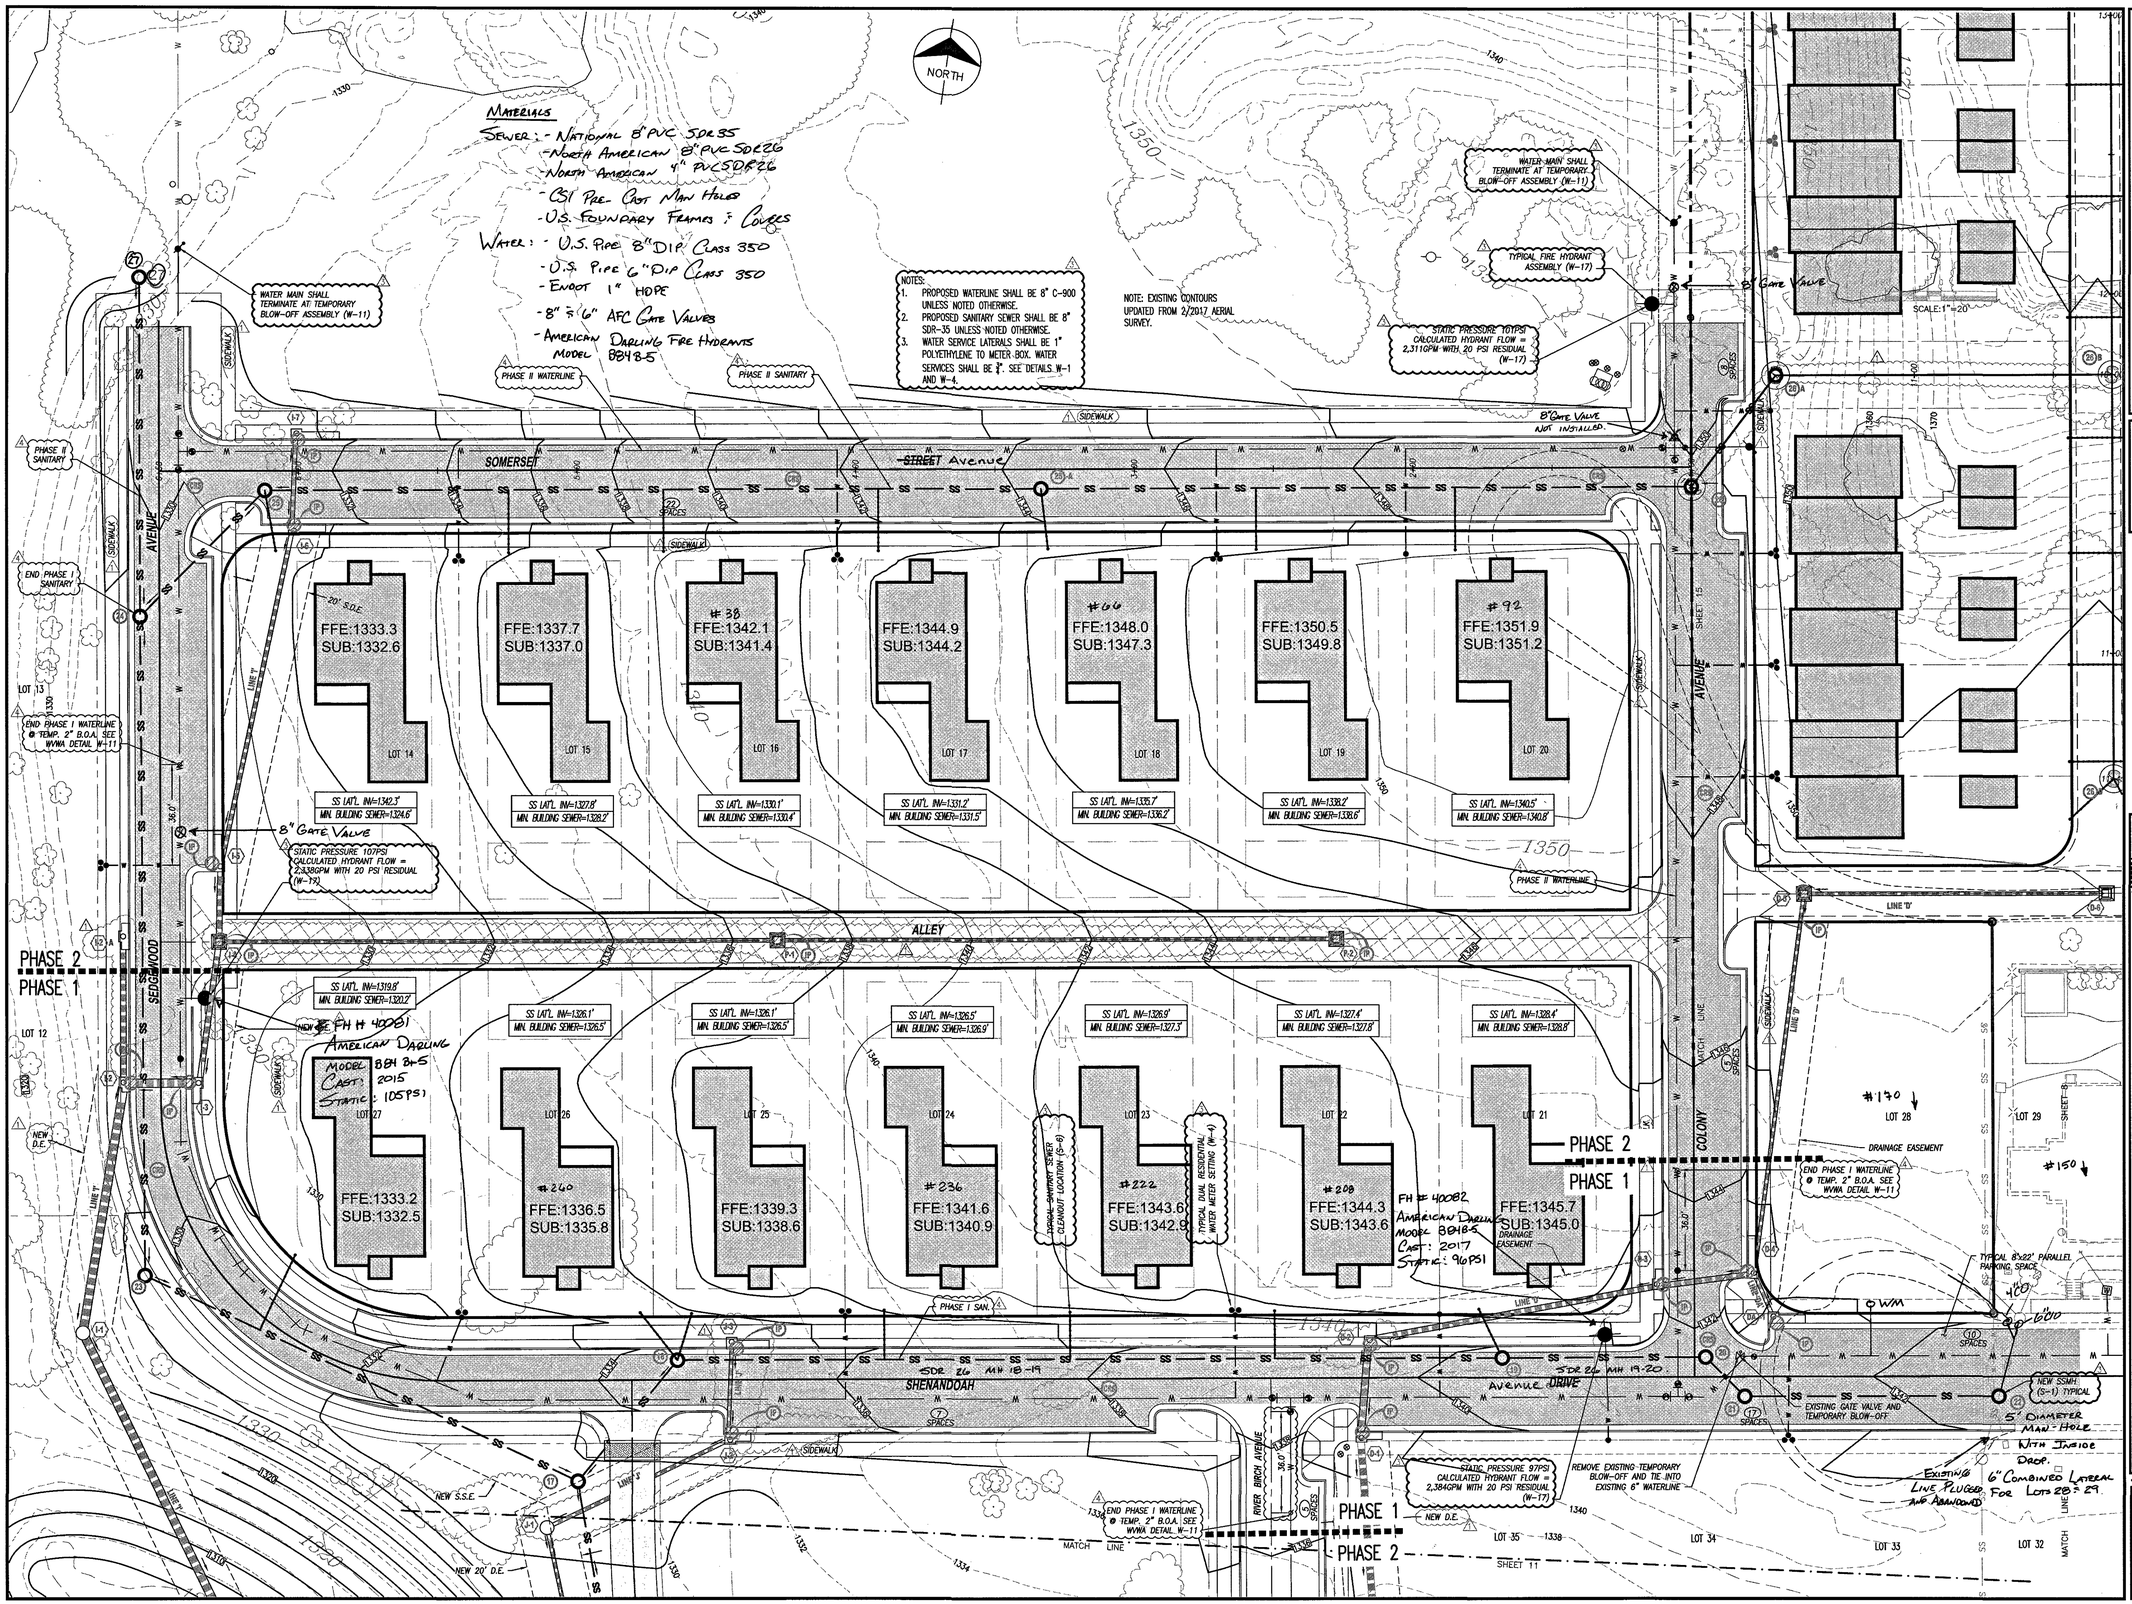

MARK	DATE	BY	REVISIONS
1	12/11/17	MSM	WVWA - WATER / SAN PHASING
2	7/21/17	RHW	WVWA COMMENTS
3	7/6/17	RHW	CHANGE WATERLINE TO 8"
4	5/24/17	MSMJ	VARIOUS DEVELOPMENT REVISIONS

DATE 2/14/17
PROJECT 16089
DESIGNED RHW
DRAWN MSMJ
CHECKED RHW

ENGINEERING CONCEPTS, INC.
"Creating Success"
843 GREENFIELD STREET
DALEVILLE, VIRGINIA 24083
(540) 978-1283

COMMONWEALTH OF VIRGINIA
ROBERT H. WAMPLER, JR.
No. 34713
12/11/17
PROFESSIONAL ENGINEER

PROJECT FRALIN AND WALDRON
DALEVILLE TOWN CENTER

DRAWING COMPREHENSIVE DEVELOPMENT PLAN

SHEET
C-12