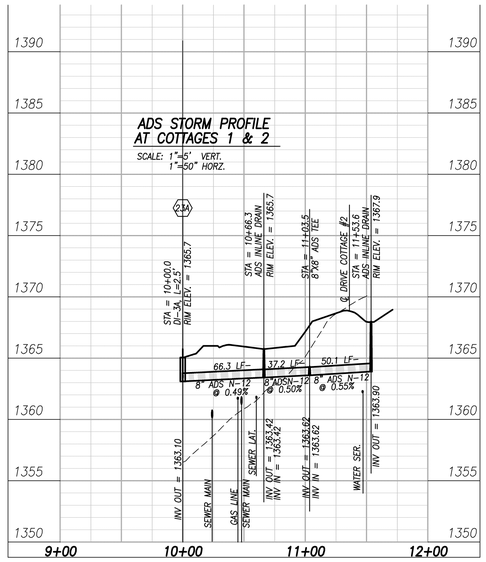

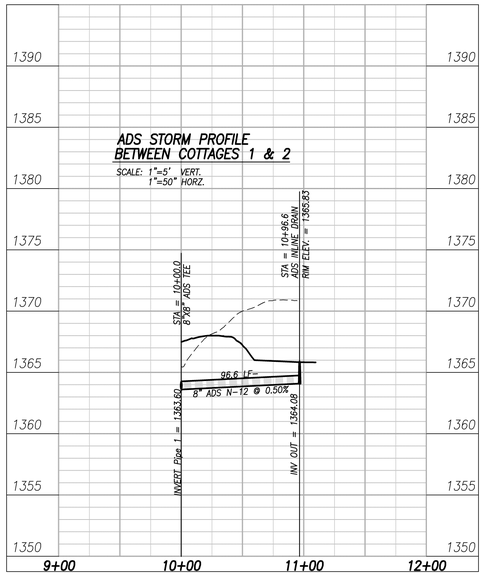

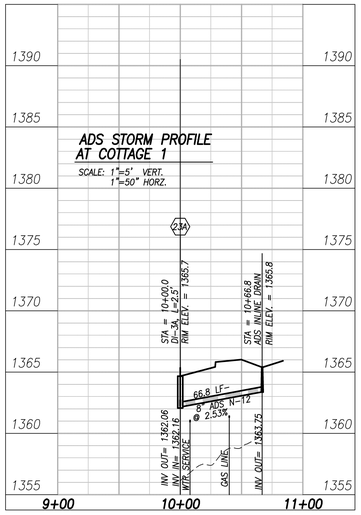

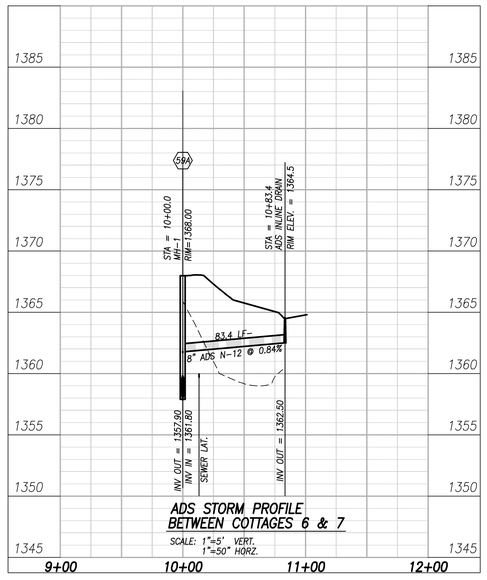

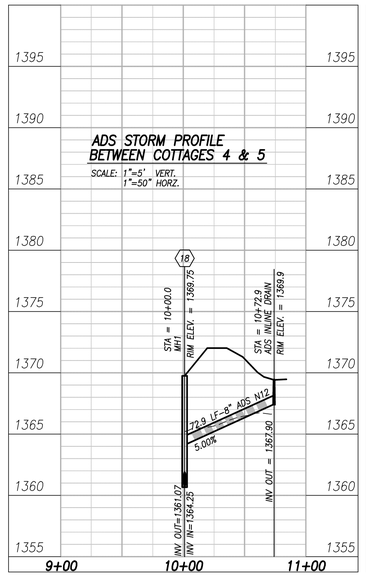

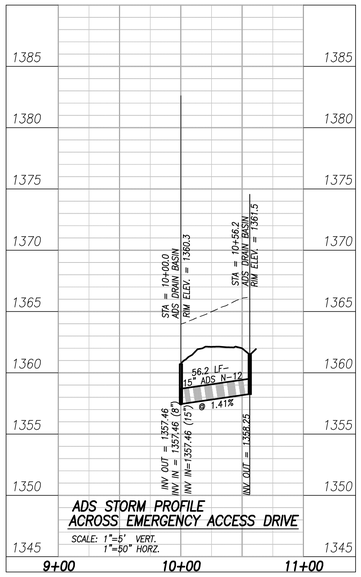

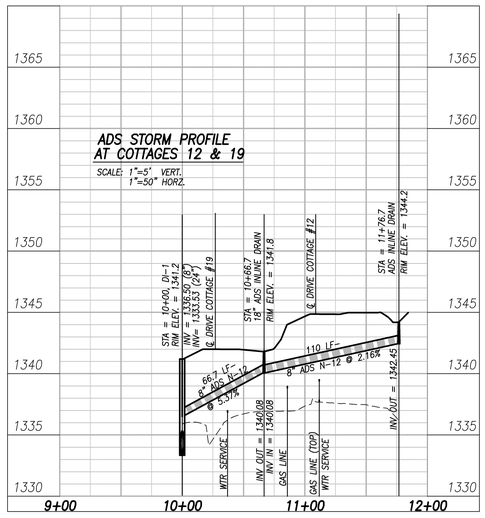

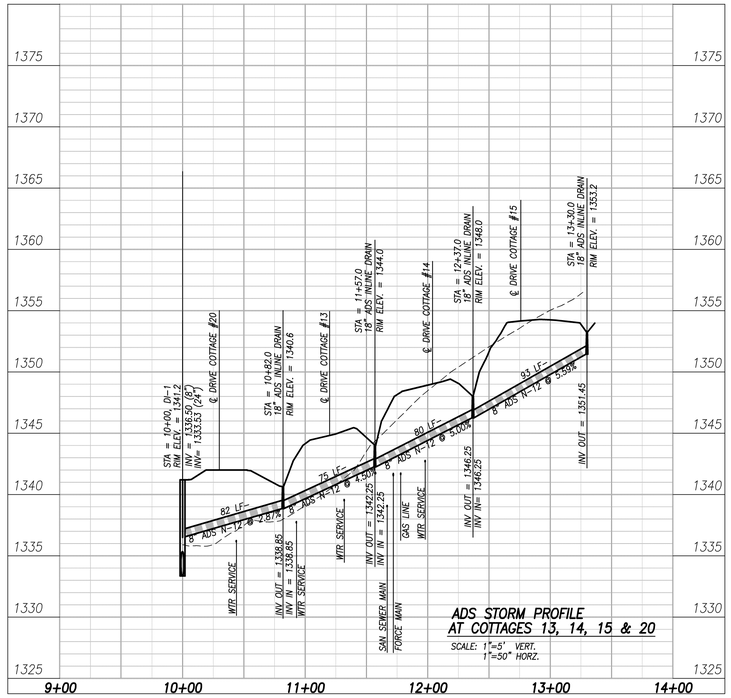

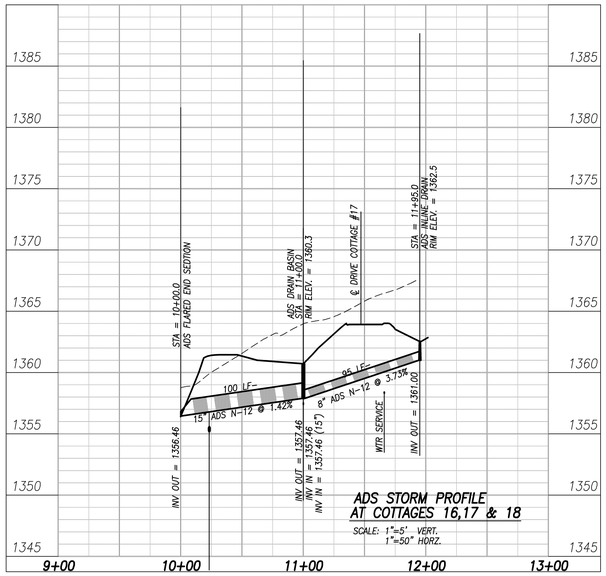

MENU

CADD VERSION
ACADR-14
PLOT SCALE
1:1
PLOT DATE
COMM NO.
DRAWING NO.

KEYPLAN

ENGINEERING CONCEPTS, INC.
20 South Roanoke St.
Fincastle, Virginia 24090 540.473.1253
540.473.1254(Fax)
email@engineeringconcepts.com
ECI PROJECT #02019

GENERAL NOTES

COMMONWEALTH OF VIRGINIA
ROBERT H. WAMPLER, JR.
No. 34713
PROFESSIONAL ENGINEER

SCALE:
1" = 50' HOR.
1" = 5' VERT.

PROJECT TITLE

The Glebe

SFCS Architecture Engineering Planning Interiors
SFCS Inc. ▪ 305 South Jefferson Street
Roanoke, Virginia 24011.2003
540.344.6664 ▪ Fax 540.343.6925
www.sfcs.com

PROJECT DESIGNER	: SFCS
PROJECT ARCHITECT	: SFCS
PROJECT ENGINEER	: ECI
DRAWN BY	: ECI
CHECKED BY	: ECI
APPROVED BY	: ECI

NO.	REVISION DESCRIPTION	DATE
7	ADS REVISIONS	9-30-04

DRAWING TITLE
ADS STORM DRAIN PROFILES SUPPLEMENTAL DRAWING

COMM. NO.	DATE
97115.00	SEPT. 23, 2004
DRAWING	SHEET
C 45	_____ OF _____