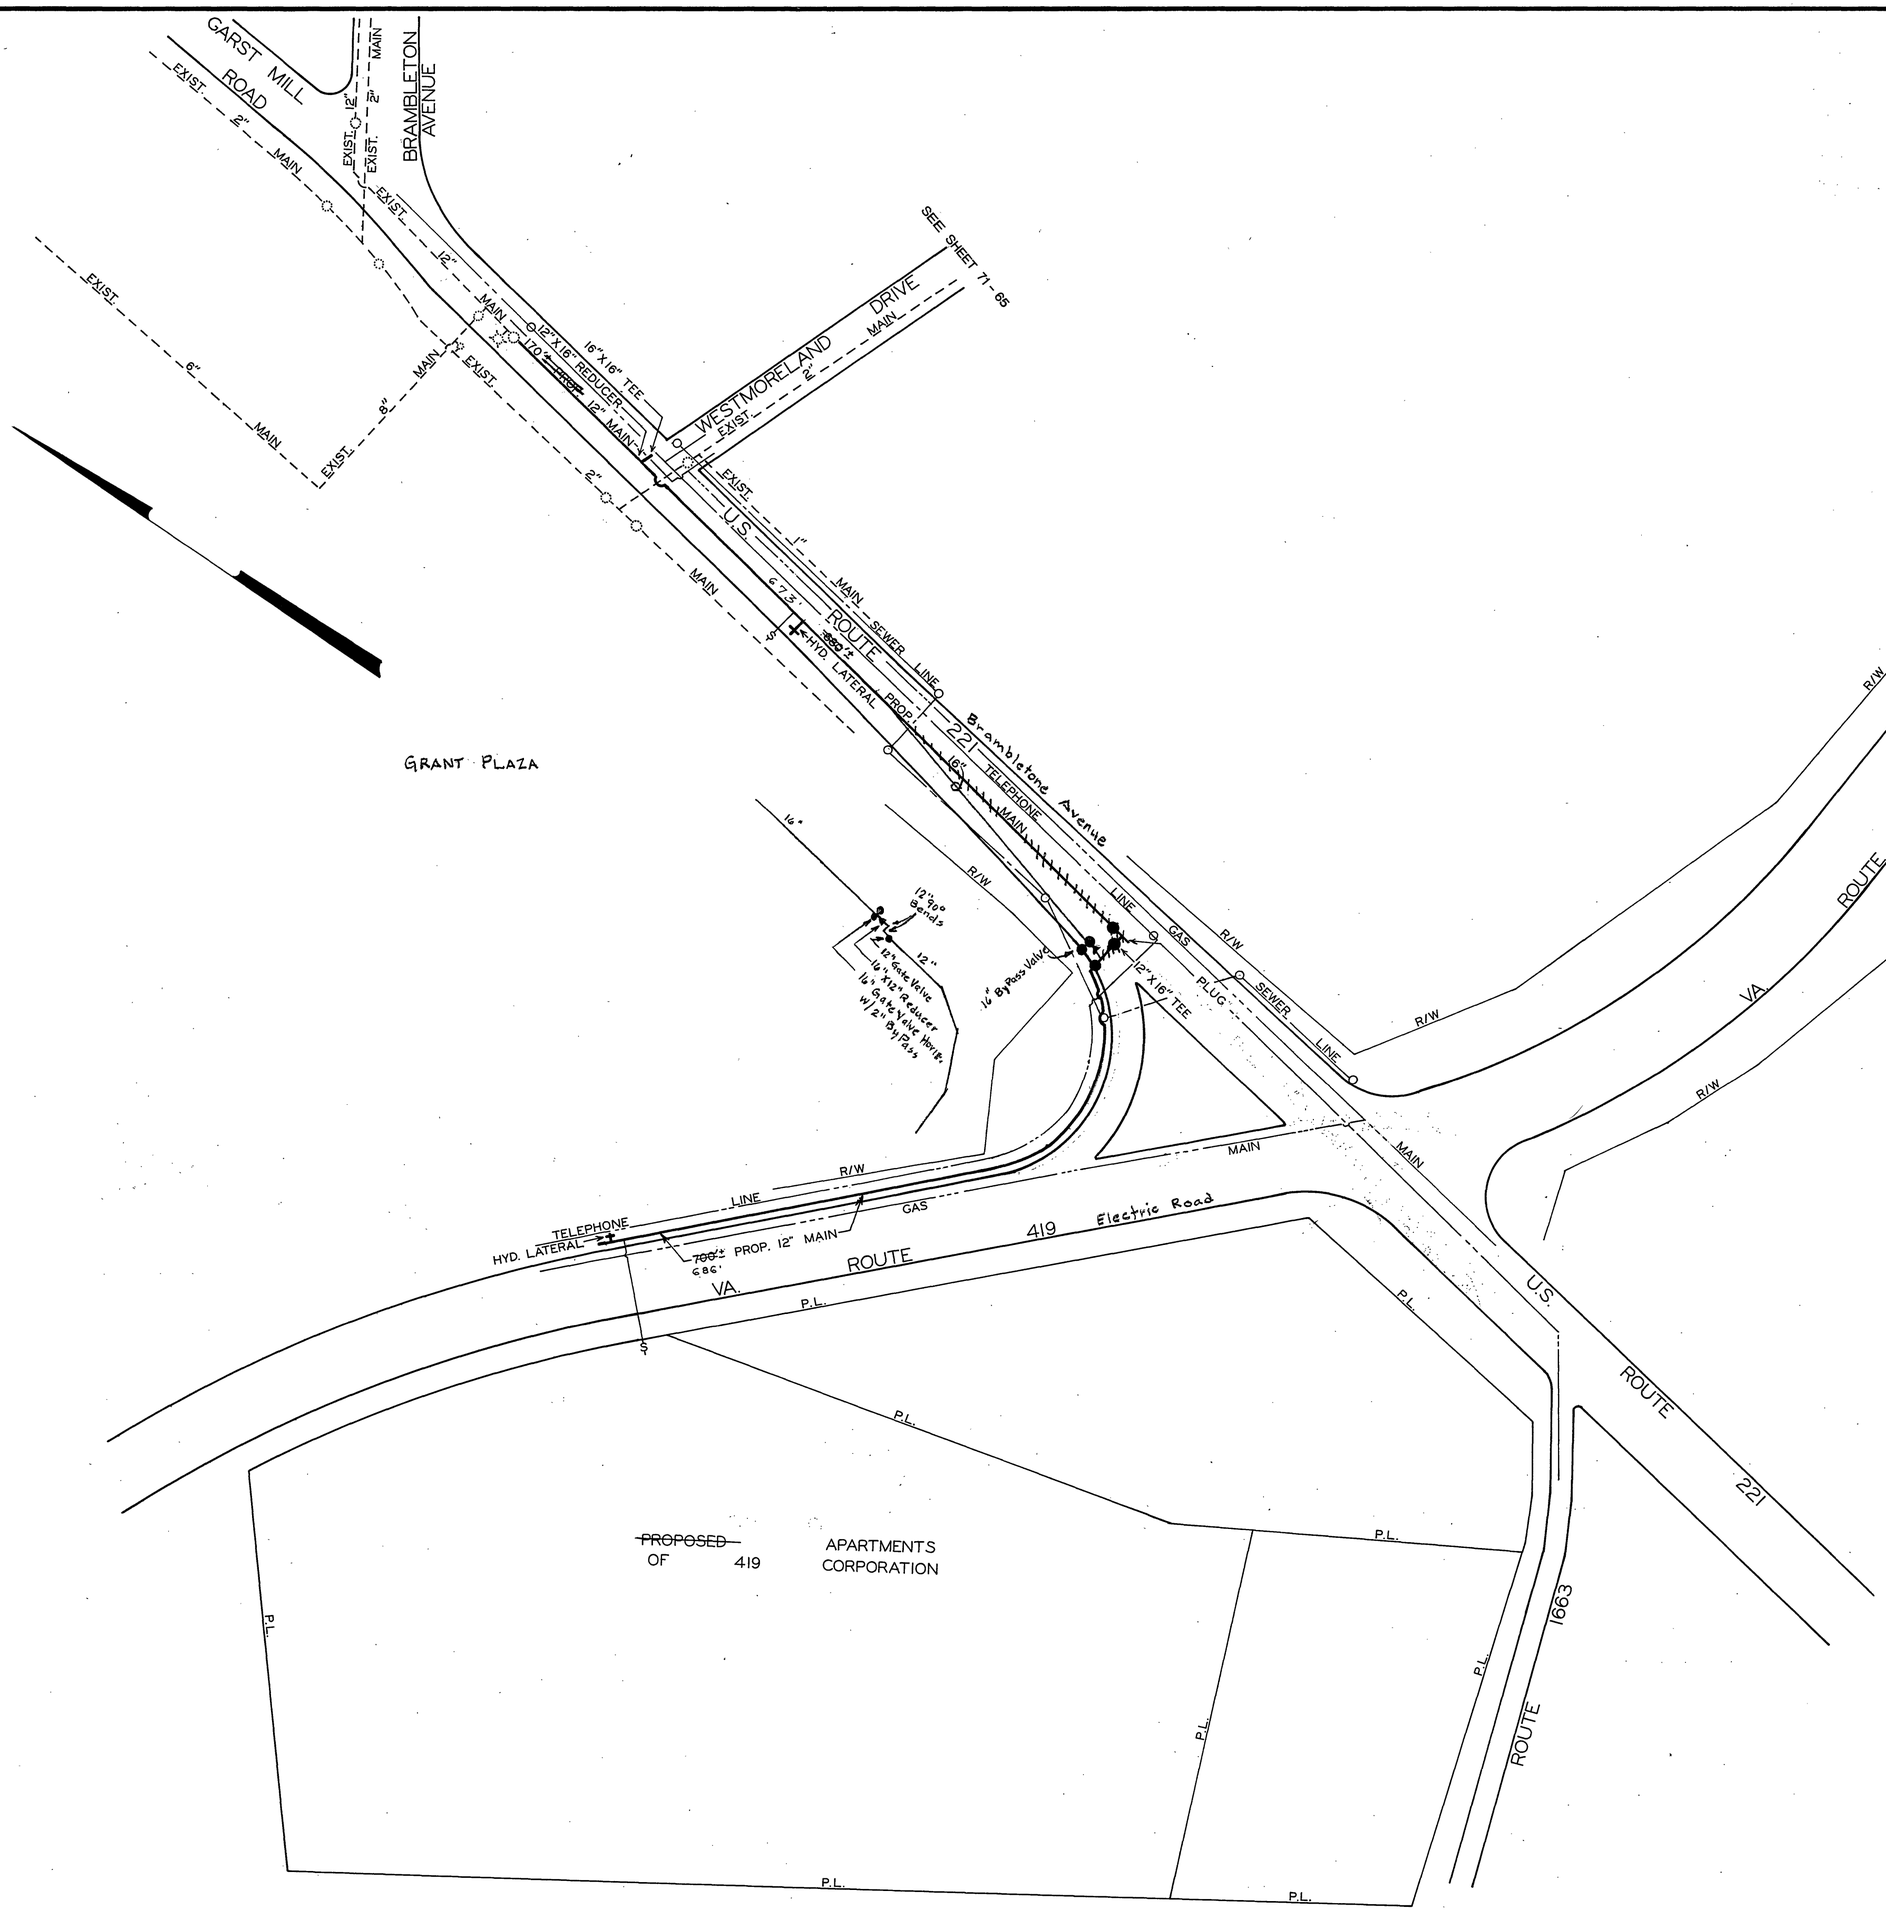


| DATE STARTED | 10-13-72 | | | |
|---|---|---|---|---|
| DATE COMP. | 11-20-72 | | | |
| FEET MAIN | SIZE | VALVE | VAULT | BOX |
| 673 | 16" | 1 | 1 | |
| 856 | 12" | 1 | 1 | |
| | | | | |
| F. H. COMP. ___ | | | | |
| F. H. STUB ONLY 2 | 6" | 2 | 2 | |
| SERV. INS. BY: | | | | |
| MAINS INS. BY: D. G. HOLLANDSWORTH | | | | |
| NO. ¾" SERV. INS. | | | | |
| CITY OR CO. COUNTY | | | | |
| DEPT. INSP. MOTLEY | | | | |

R. B. Kier — MGR. ROANOKE WATER DEPT. — 5/25/72 DATE

N. Griffin — AGENT FOR ROANOKE PLANNING COMM. — 5/25/72 DATE

Charles L. Gutshall, Asst. — CITY ENGINEER OF ROANOKE, VA. — 5/25/72 DATE

Joseph H. Brewer Jr. — DIRECTOR OF PUBLIC WORKS — 5/25/72 DATE

WATER DEPARTMENT
CITY OF ROANOKE, VA.
U.S. ROUTE 221 S.W.
SCALE - 1" = 100'
DRAWN BY C.A.H. MAY 22, 1972
REVISED JULY 21 1972

DIST. MAP 66 — 72-28