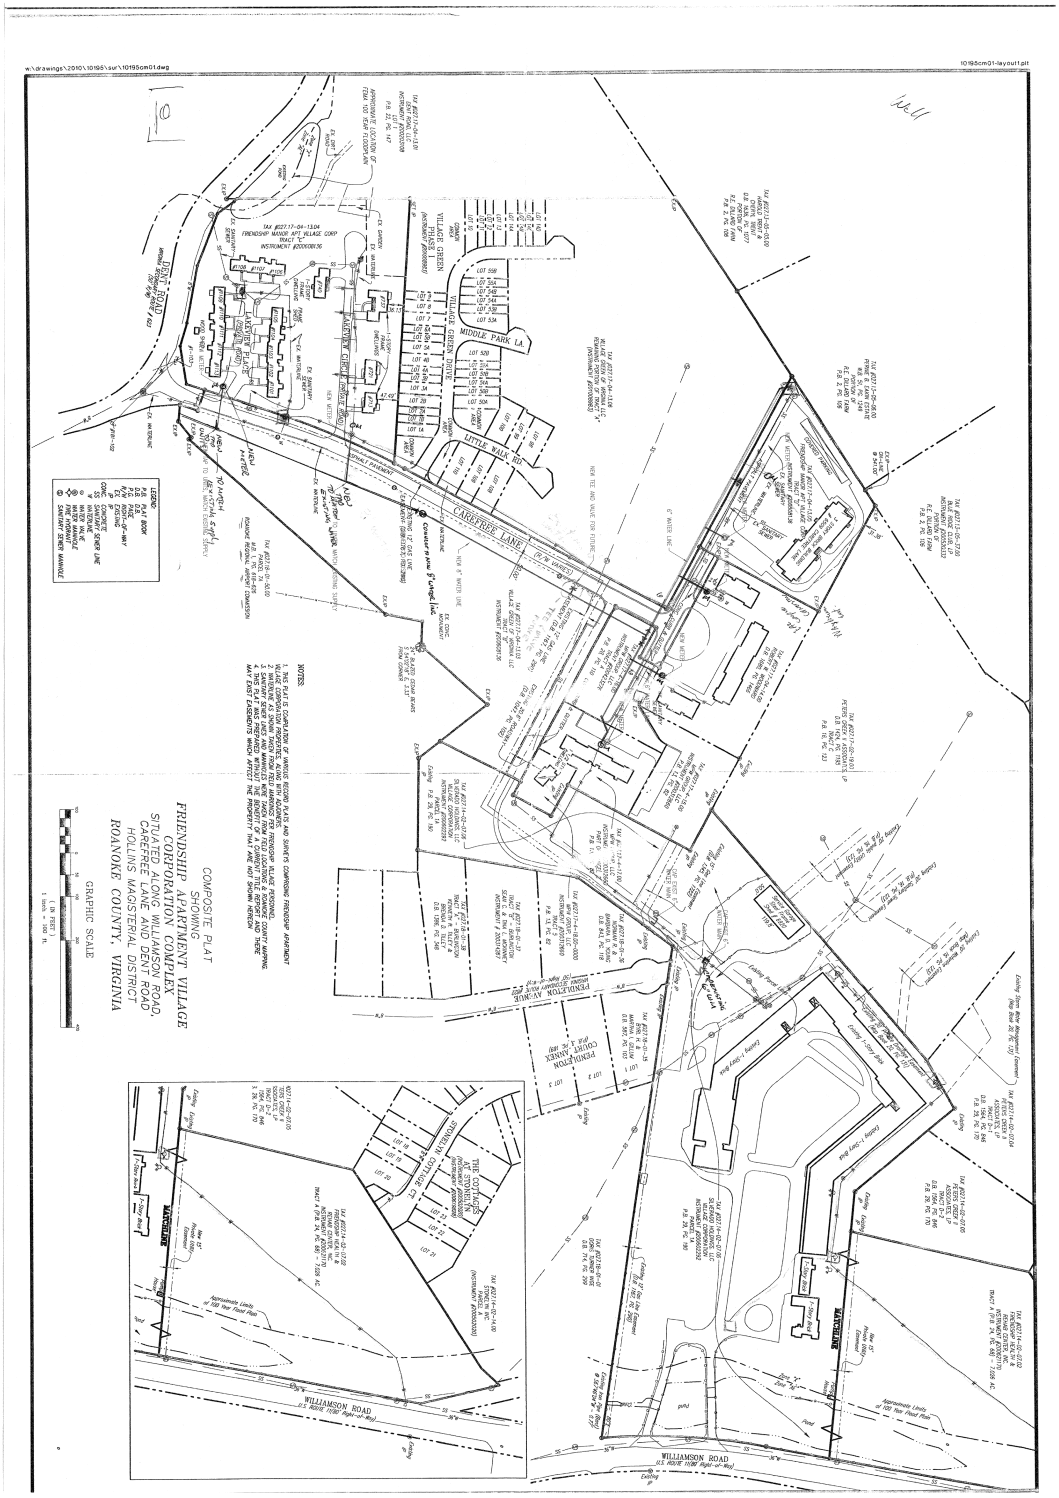

Sheet No.
— —

Designed	MDR
Drawn	MDR
Checked	MDR
Date	4 NOVEMBER 11
File No.	----

No.	Date	Revision

FRIENDSHIP APARTMENT VILLAGE
CORPORATION COMPLEX

ROANOKE, VIRGINIA

SITE PLAN

Seal

COMMONWEALTH OF VIRGINIA
MICHAEL D. DEBUS
11-4-2011