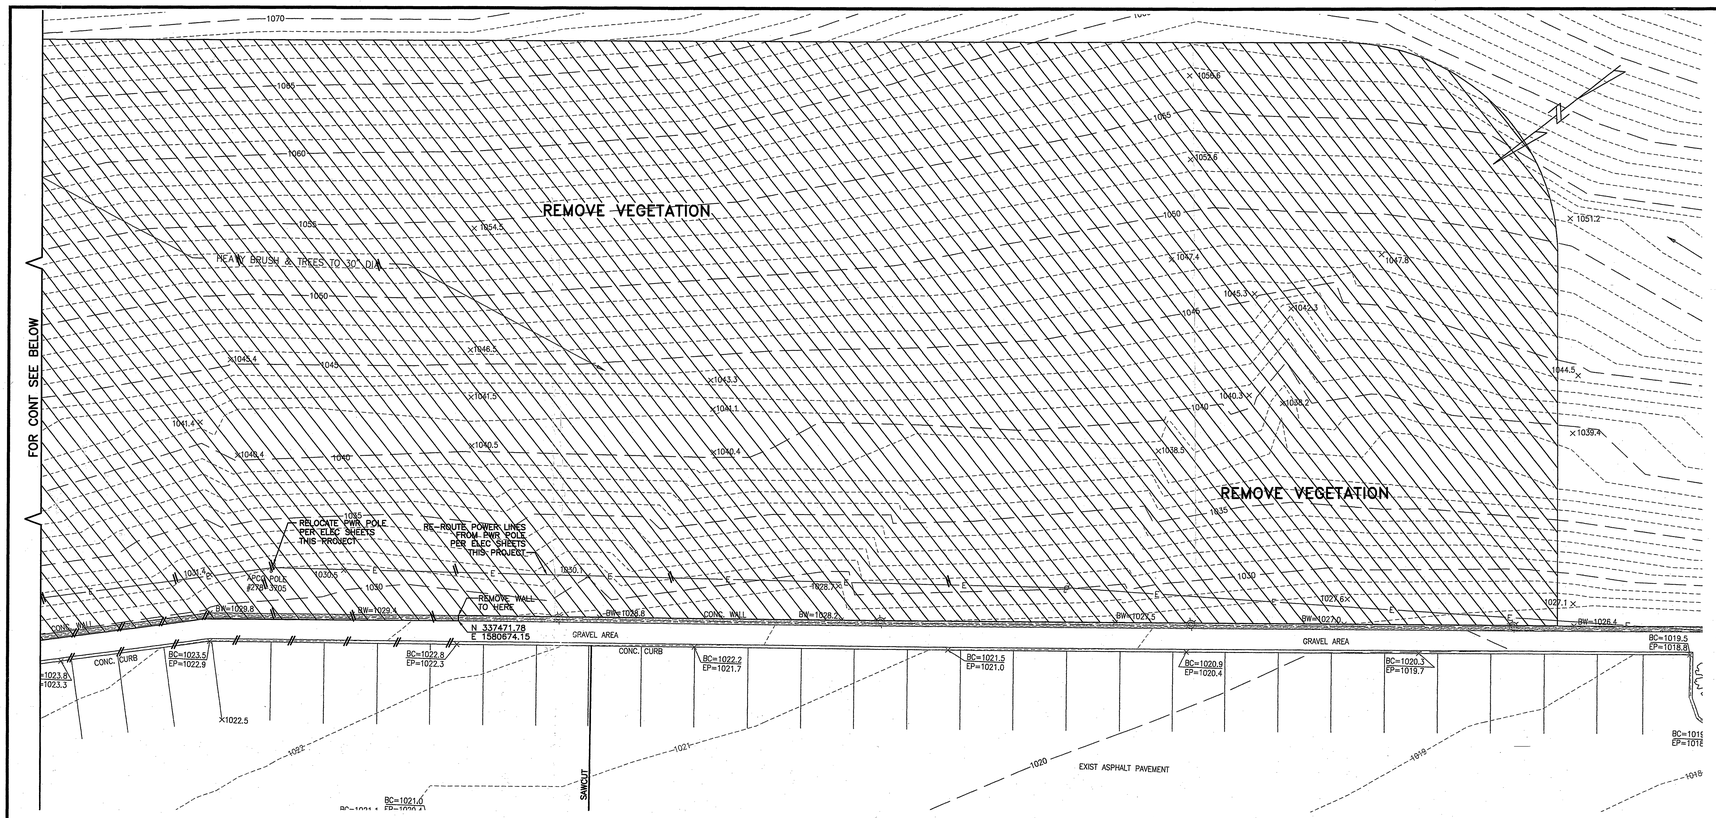

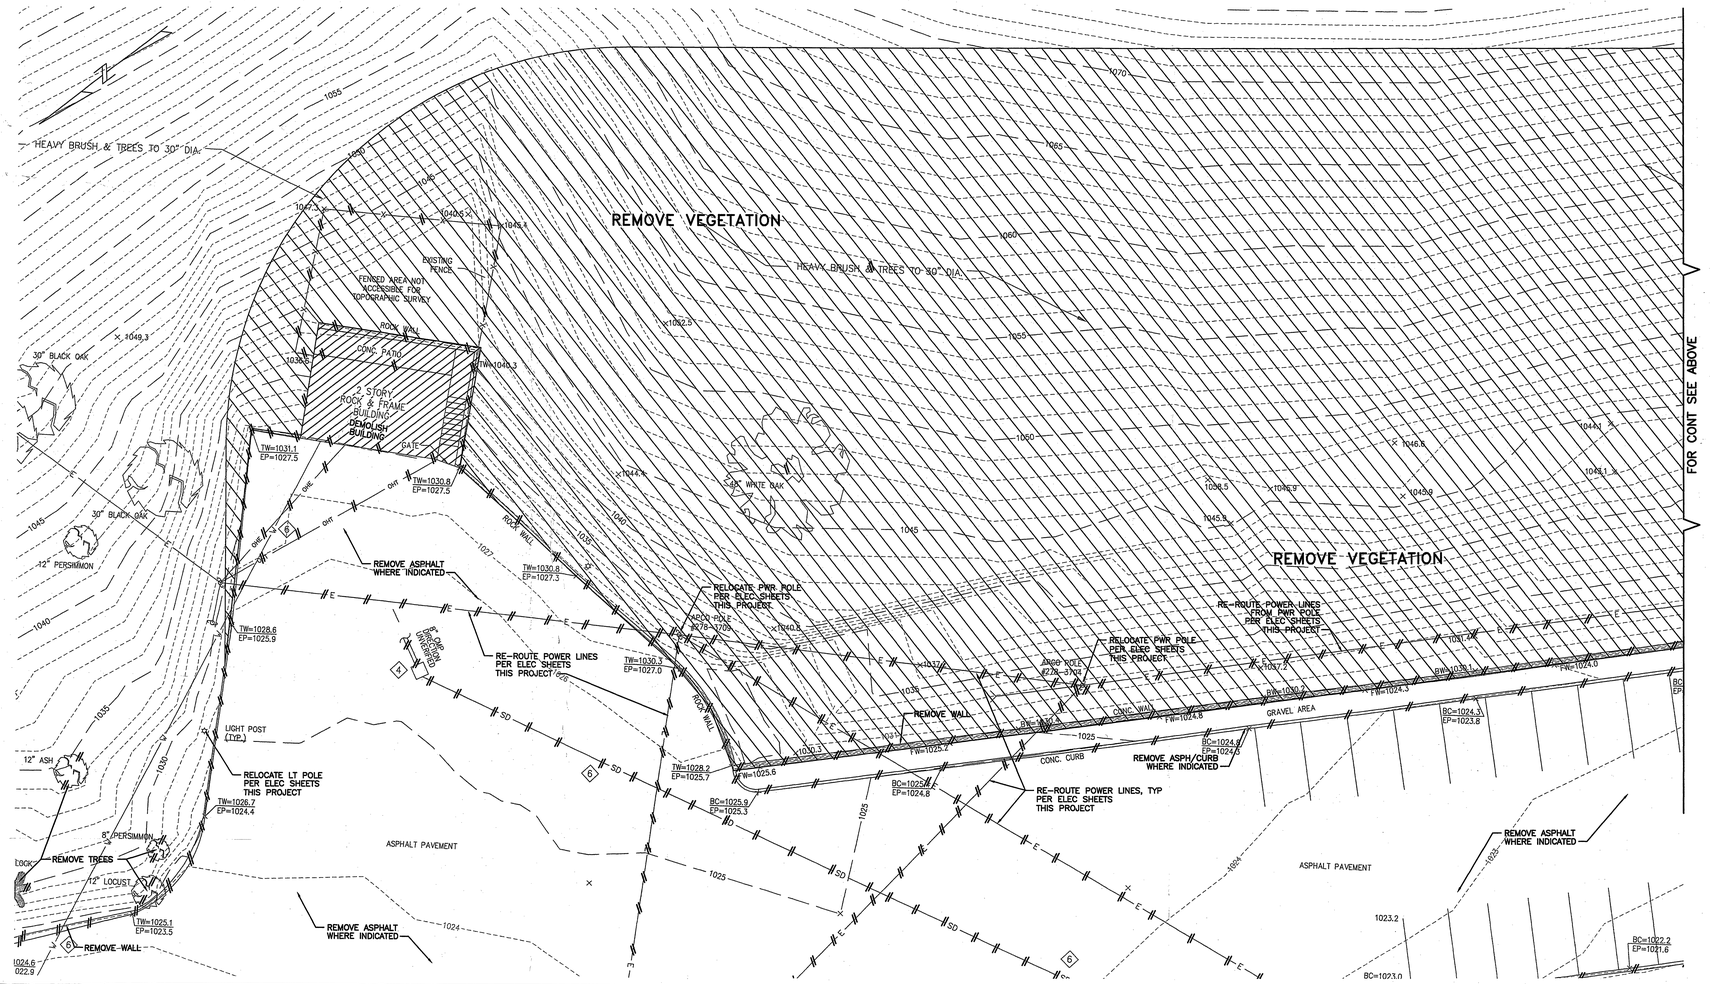

DEMOLITION NOTES:

1. UNLESS SPECIFIED ON PLANS, COORDINATE DEMOLITION/RELOCATION OF ALL SIGNS & GATES WITH REPRESENTATIVE OF CARILION

RECEIVED
DEC 05 2005
CITY OF ROANOKE
PLANNING, BUILDING AND DEVELOPMENT

1"=10' 10' 5' 0 10' 20'
GRAPHIC SCALES

SEALS

CONSULTANT
HELLMUTH, OBATA + KASSABAUM, INC.
ARCHITECTURE, ENGINEERING, PLANNING, INTERIORS, GRAPHICS, CONSULTING
St. Louis, Missouri 63102 USA

CARILION Health System
CMC CONSOLIDATION
CARILION ROANOKE MEMORIAL HOSPITAL
ROANOKE, VIRGINIA

HSMM
ARCHITECTS ENGINEERS PLANNERS
HAYES, SEAY, MATTERN, & MATTERN, INC.
1315 FRANKLIN ROAD
ROANOKE, VA 24018
(540) 857-3100 WWW.HSMM.COM

APP	DESCRIPTION	DATE	REV

COMM NO: 40044A
ISSUE DATE: DEC. 5, 2005
DESIGNED BY: TJG
DRAWN BY: TJG
CHECKED BY: MLC
SUBMITTED BY: BAC

© HAYES, SEAY, MATTERN, & MATTERN, INC., 2005. ALL RIGHTS RESERVED.

CIVIL

EXISTING CONDITIONS AND DEMOLITION PLAN

CD107

M:\40000SERIES\40044\CADD\DWG\DWG_SITE\EL3CD107.DWG C40044 12/02/2005 1
HSMM-Full.ctb RF: el3g