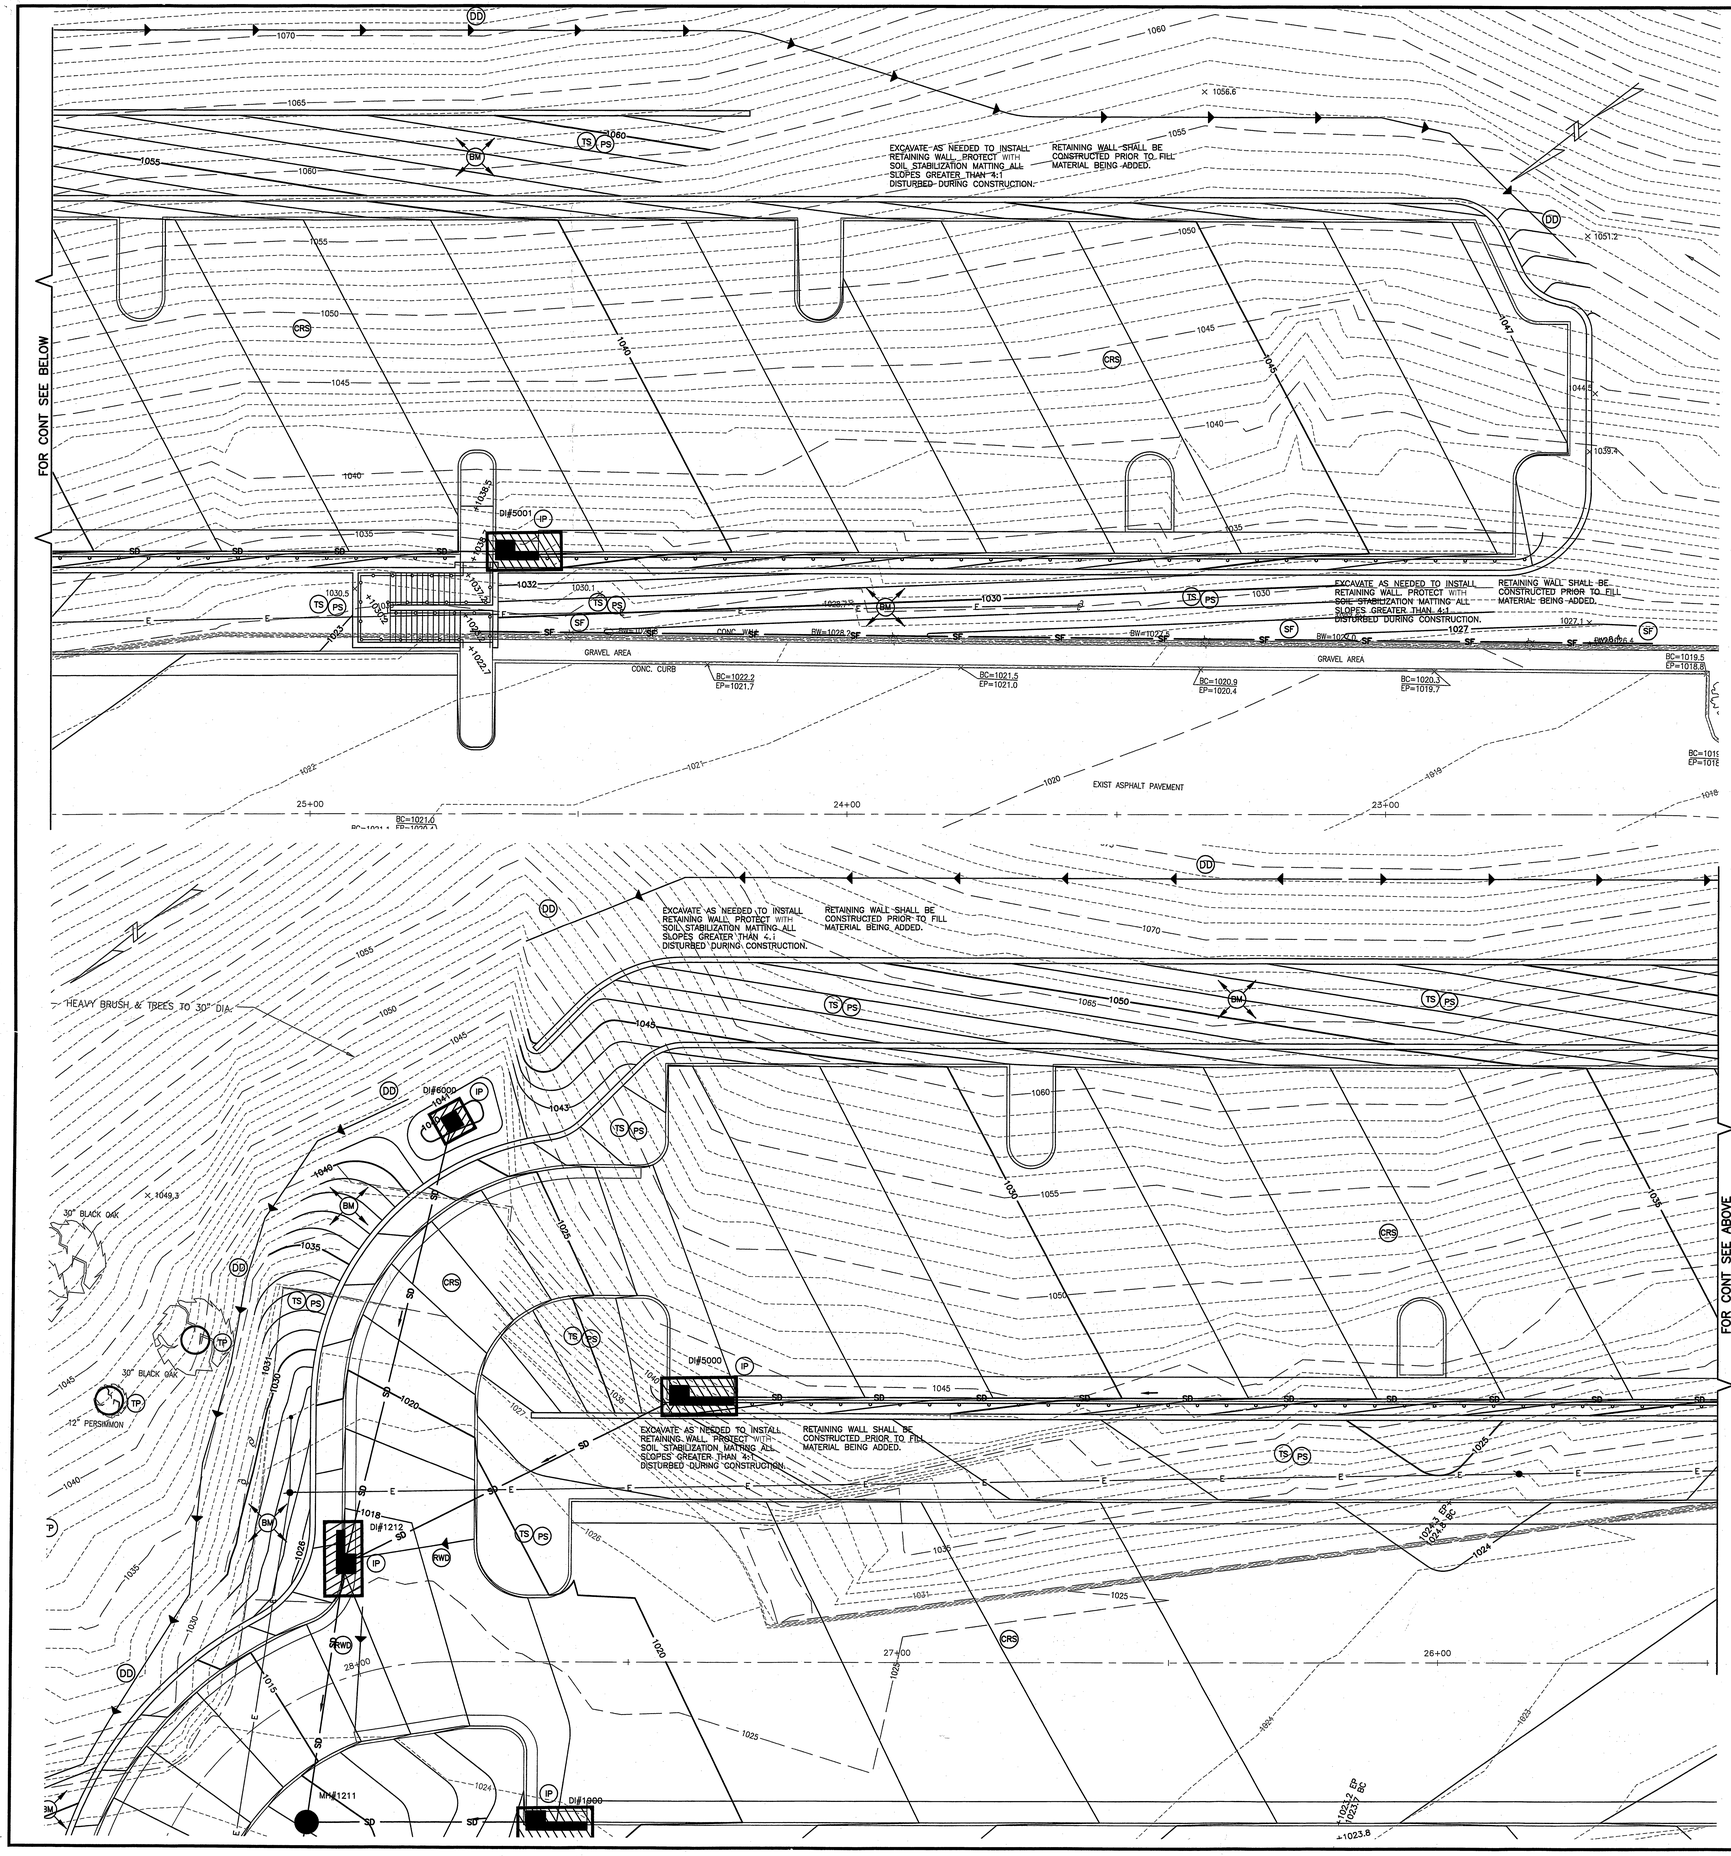

NOTES THIS SHEET:

1. SEE SHEET CC101 FOR EROSION CONTROL LEGEND, NOTES AND SEEDING SCHEDULE.

EROSION CONTROL COST ESTIMATE

DESCRIPTION	QUANTITY	UNIT	TOTAL COST
PHASE 1			
INLET PROTECTION	4	EA	500
SILT FENCE	220	LF	825
BLANKET MATTING	9,500	SF	9,025
DIVERSION DIKE	4	EA	400
TEMPORARY SEEDING	18,000	SF	540
PERMANENT SEEDING	18,000	SF	630
CONSTRUCTION ROAD STABILIZATION	45,000	SF	22,500
RIGHT-OF-WAY DIVERSION	45	LF	135
Total			$34,555

1"=10' 10' 5' 0 10' 20'

GRAPHIC SCALES

SEALS

COMMONWEALTH OF VIRGINIA MARTY L. CROW No. 036381 11/1/05 PROFESSIONAL ENGINEER

CONSULTANT

HELLMUTH, OBATA + KASSABAUM, INC.
ARCHITECTS, ENGINEERS, INTERIORS, GRAPHICS, CONSULTING
St. Louis, Missouri 63102 USA

CARILION Health System

CMC CONSOLIDATION
CARILION ROANOKE MEMORIAL HOSPITAL
ROANOKE, VIRGINIA

HSMM

ARCHITECTS ENGINEERS PLANNERS
HAYES, SEAY, MATTERN & MATTERN, INC.
115 SOUTH JEFFERSON STREET
ROANOKE, VA. 24016
(540) 857-3100 WWW.HSMM.COM

REV	DATE	DESCRIPTION	APP

COMM NO: 40044A
ISSUE DATE: DEC 5, 2005
DESIGNED BY: TJG
DRAWN BY: TJG
CHECKED BY: MLC
SUBMITTED BY: BJC

© HAYES, SEAY, MATTERN & MATTERN, INC., 2005. ALL RIGHTS RESERVED

CIVIL

EROSION CONTROL PLAN

CC107