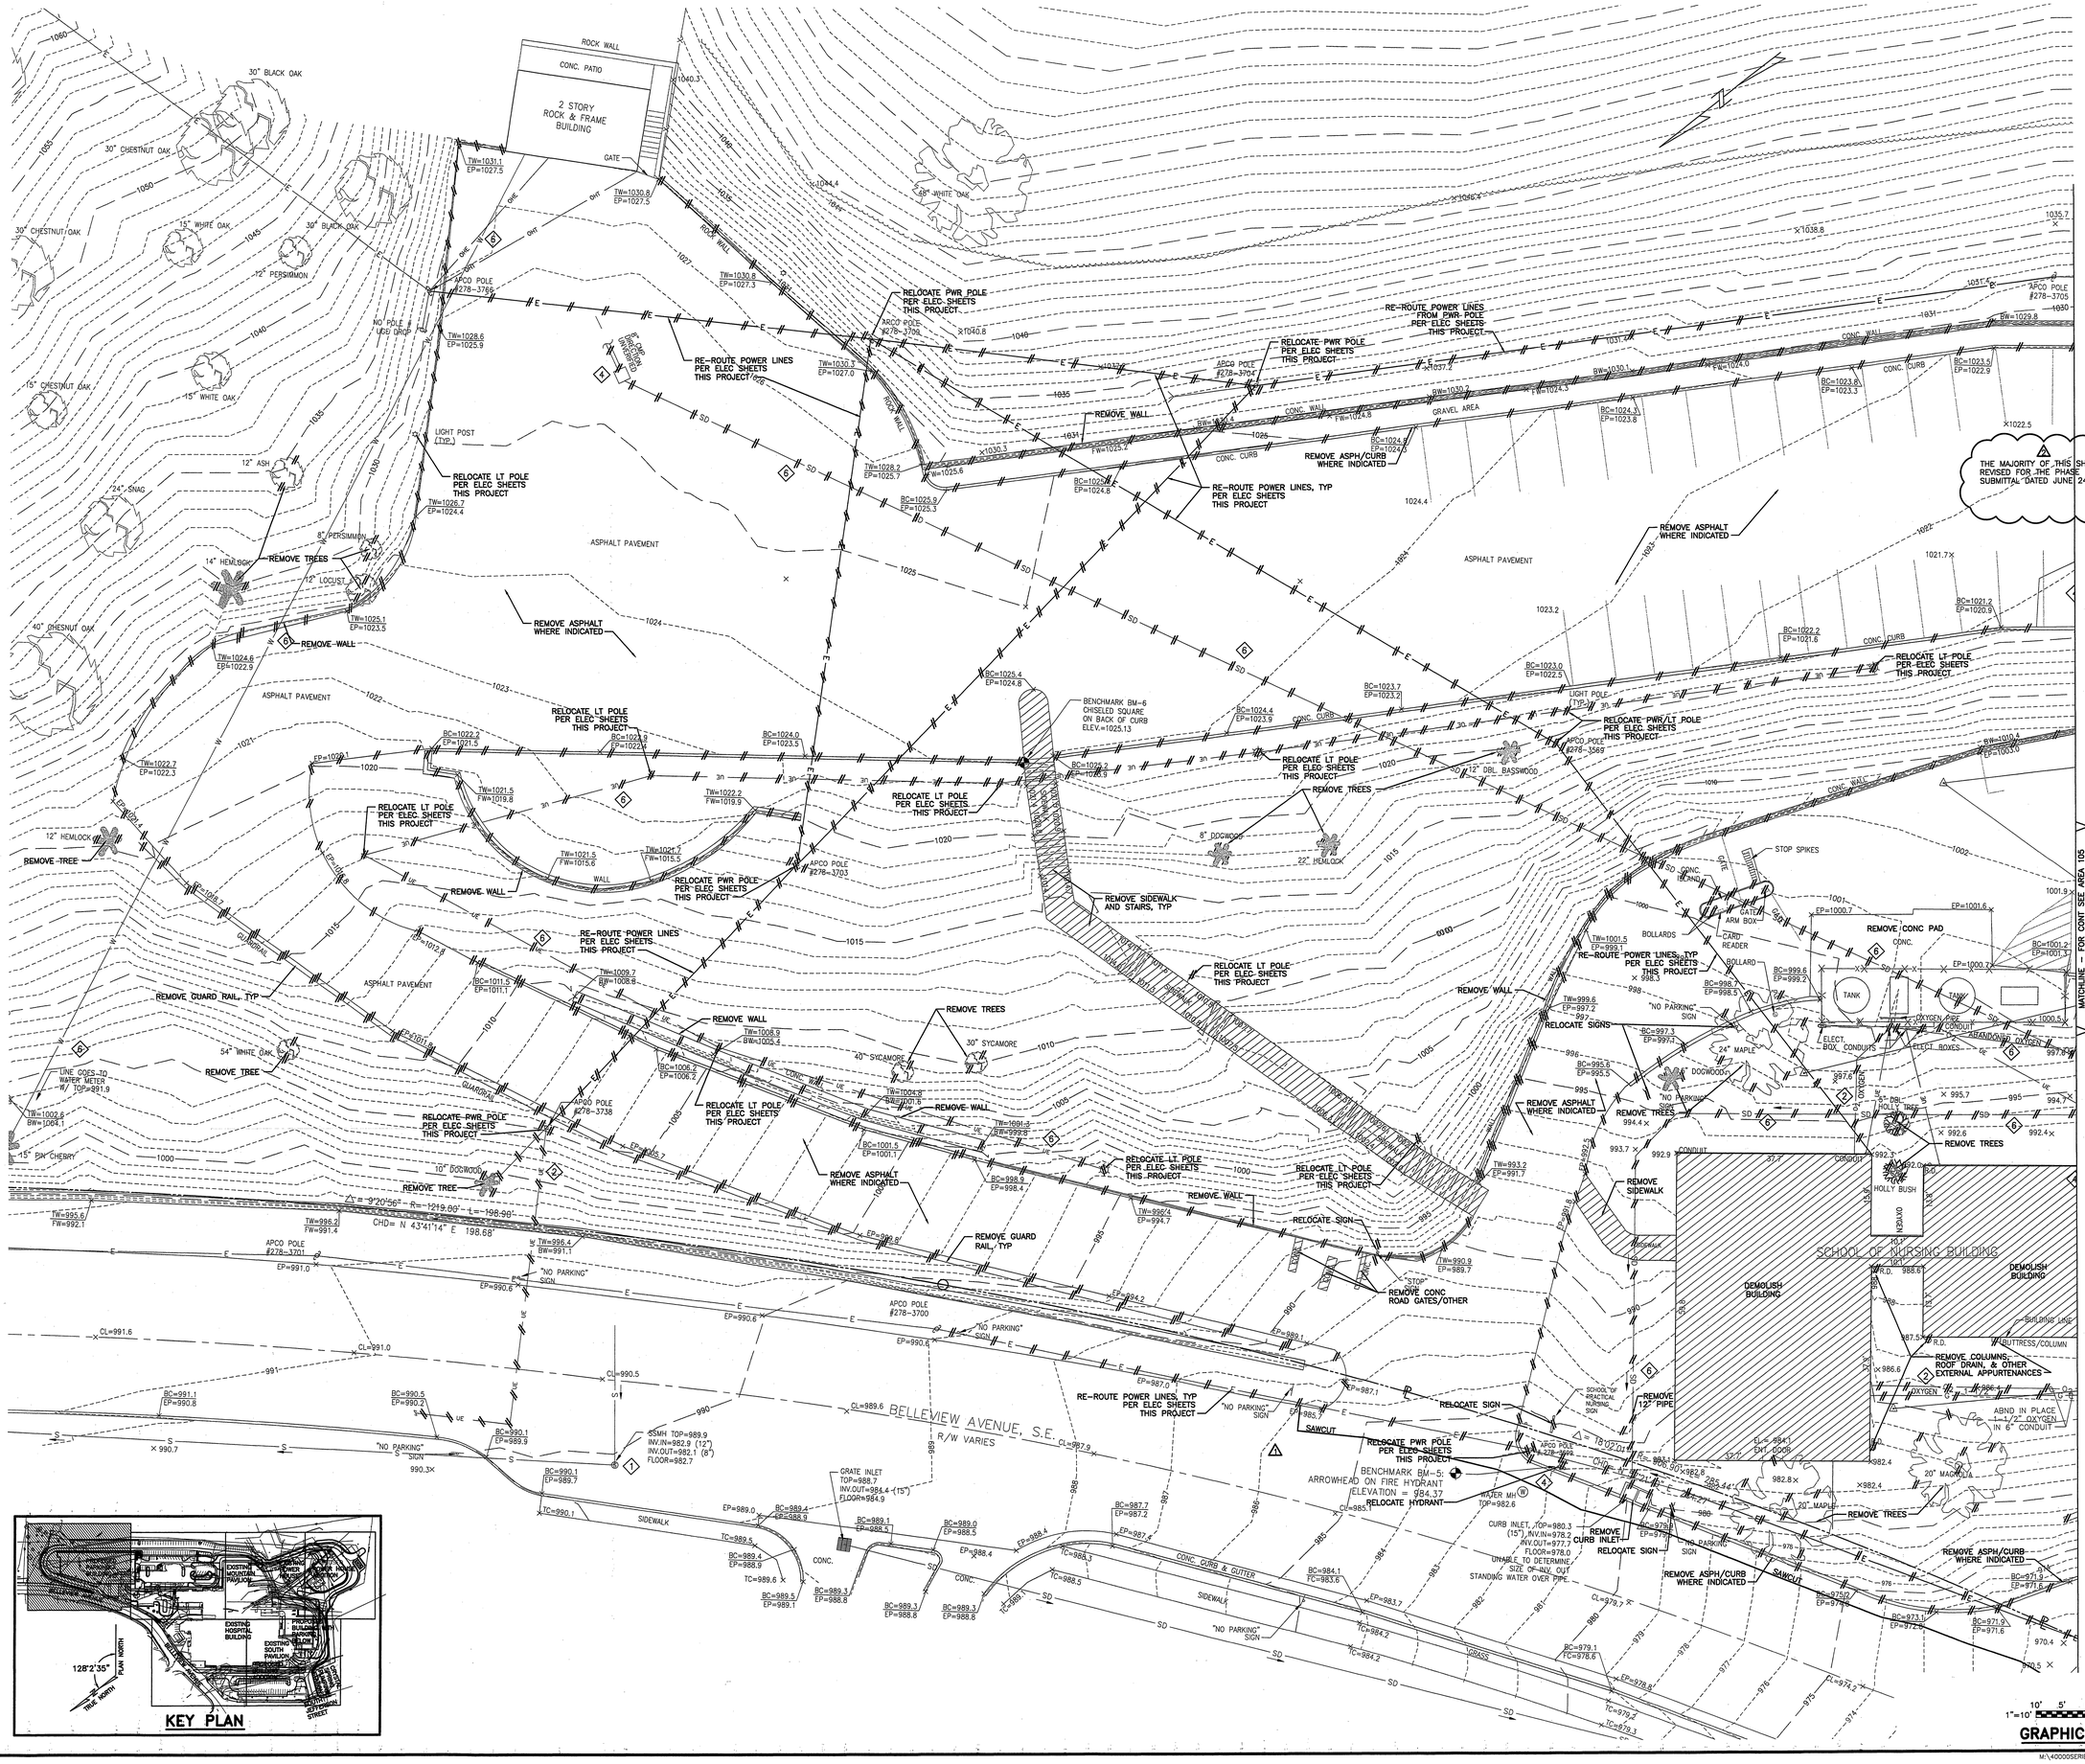

KEY PLAN

SEALS

MARY L. CROW, No. 038331, COMMONWEALTH OF VIRGINIA, PROFESSIONAL ENGINEER

CONSULTANT

HELLMUTH, OBATA + KASSABAUM, INC.
ARCHITECTS, ENGINEERS, PLANNERS, INTERIOR DESIGNERS, CONSULTANTS
St. Louis, Missouri 63102 USA

CARILION Health System

CMC CONSOLIDATION
CARILION ROANOKE MEMORIAL HOSPITAL
ROANOKE, VIRGINIA

HSMM
ARCHITECTS ENGINEERS PLANNERS
HAYES, SEAY, MATTERN, & MATTERN, INC.
112 E. LUCK AVENUE
ROANOKE, VA 24016
(540) 857-3100
WWW.HSMM.COM

REV	DATE	DESCRIPTION	APP
1	10/11/04	VALUE ENGINEERING	BJC
2	04/29/05	OWNER REVISIONS	BJC
3	06/24/05	OWNER REVISIONS	BJC
4	07/25/05	SIP#5 REVISED PHASE II SITE	BJC

COMM NO: 40044A
ISSUE DATE: JUL 09, 2004
DESIGNED BY: AFJ
DRAWN BY: AFJ
CHECKED BY: MLC
SUBMITTED BY: BJC

© HAYES, SEAY, MATTERN, & MATTERN, INC., 2005. ALL RIGHTS RESERVED.

CIVIL

EXISTING CONDITIONS AND DEMOLITION PLAN

CD106

M:\40000SERIES\40044\CADD\DWG\SITE\EI3CD106.DWG C40044, 07/25/2005 13:25:16 TGUMP
HSMM-i JJL.ctb RF: ei3gxbdr,ei3ckx,ei3edr,ei3cex