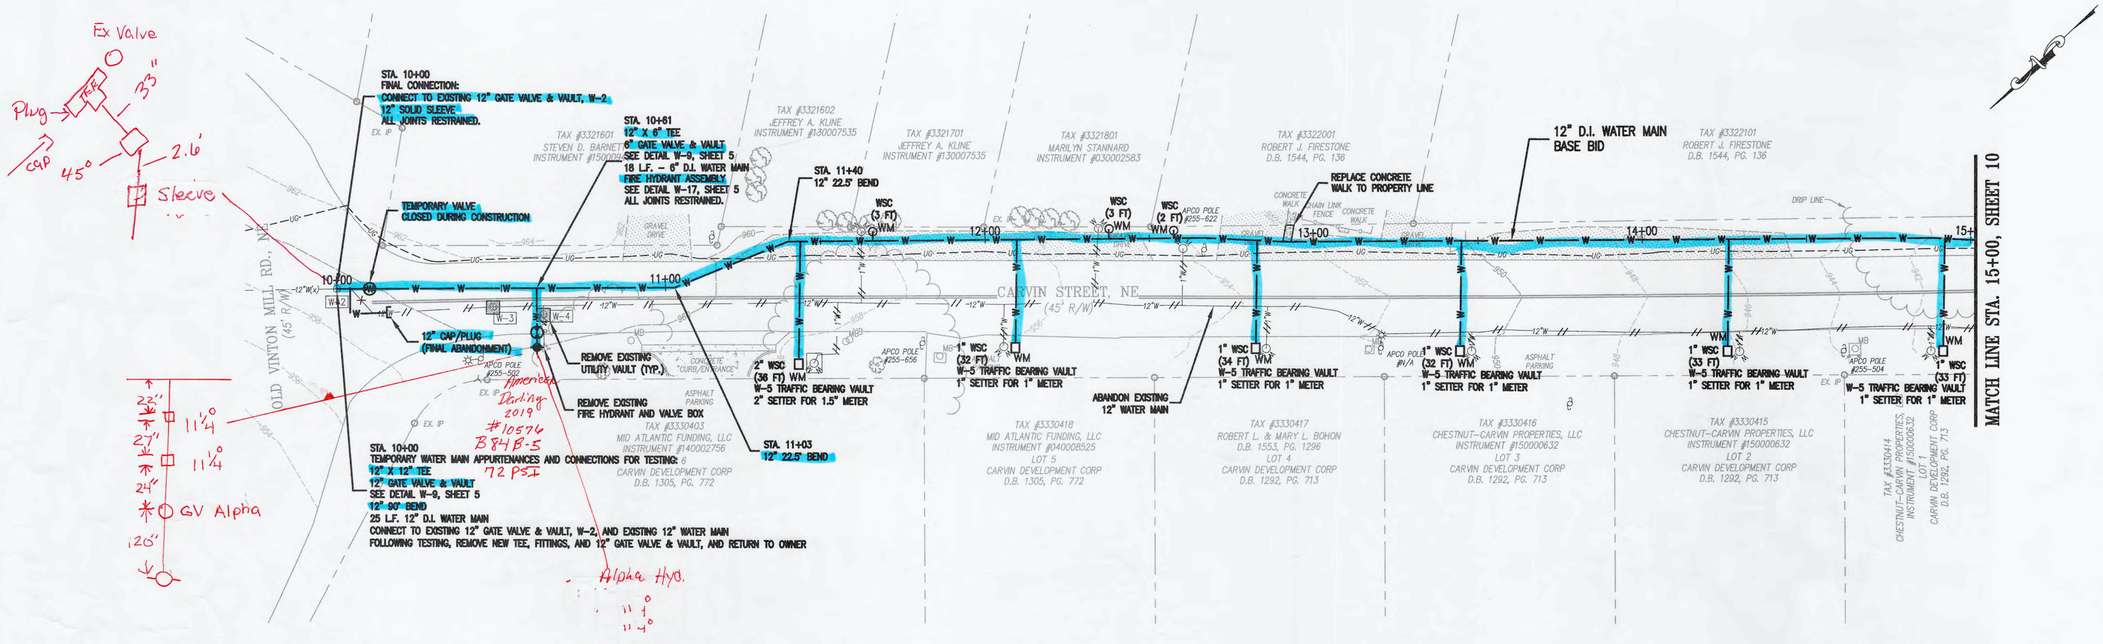

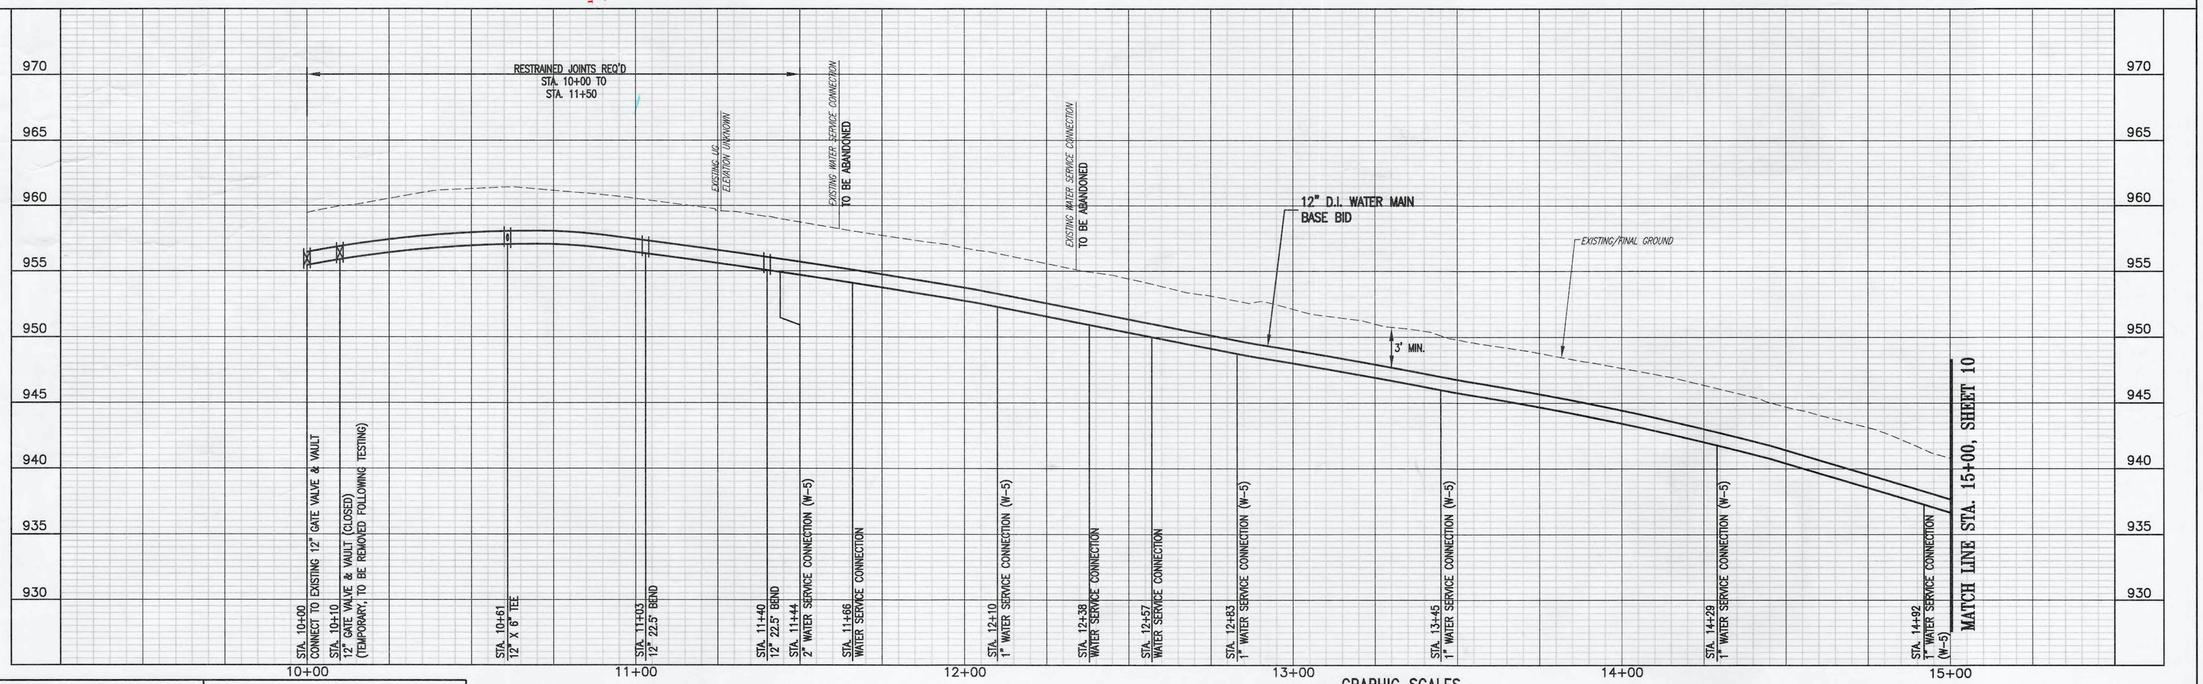

GRAPHIC SCALES

(IN FEET) HORIZ. 1 inch = 20 feet

(IN FEET) VERT: 1 inch = 5 feet

COMMONWEALTH OF VIRGINIA
PAULA J. MOORE
Lic. No. 035821
9/24/2020
PROFESSIONAL ENGINEER

Whitman, Requardt & Associates, LLP
1700 Kraft Dr, Suite 1200, Blacksburg, VA 24060

WESTERN VIRGINIA WATER AUTHORITY
601 South Jefferson Street, Suite 300
Roanoke, Virginia 24011

DES: PJM	SCALE: AS SHOWN
DRAWN: RMV	HORIZ: 1" = 20'
CHECK: GWF	VERT: 1" = 5'
DATE: 9/24/2020	

WCIP-125 BIBB-CARVIN WATER MAIN REPLACEMENT
BASE BID – CARVIN STREET NE AND BIBB STREET NE
ADDITIVE BID – BALDWIN AVENUE NE

12" WATER MAIN PLAN – PROFILE
STA. 10+00 TO STA. 15+00

REV	DATE	DESCRIPTION

DRAWING –

SHEET 9