THIS SHEET FOR UTILITY RELOCATION/ADJUSTMENT ONLY

ANDERSON AND ASSOCIATES, Inc.
Engineers Surveyors Planners
Blacksburg, VA Greensboro, NC

DESIGN FEATURES RELATING TO CONSTRUCTION OR TO REGULATION AND CONTROL OF TRAFFIC MAY BE SUBJECT TO CHANGE AS DEEMED NECESSARY BY THE DEPARTMENT

REVISED	FHWA REGION	STATE	FEDERAL AID PROJECT	ROUTE	STATE PROJECT	SHEET NO.
	3	VA.		11	0011-080-105,PE-102 RW-202 C-502	16(6)

SCALE
1"= 25' HORIZONTAL
1"= 5' VERTICAL

SHEET (2) & (3)
1380 L.F. 12" D.I. WATER MAIN
9+20 WATER MAIN = RT. 11 SURVEY ℄ 268+30 LEFT

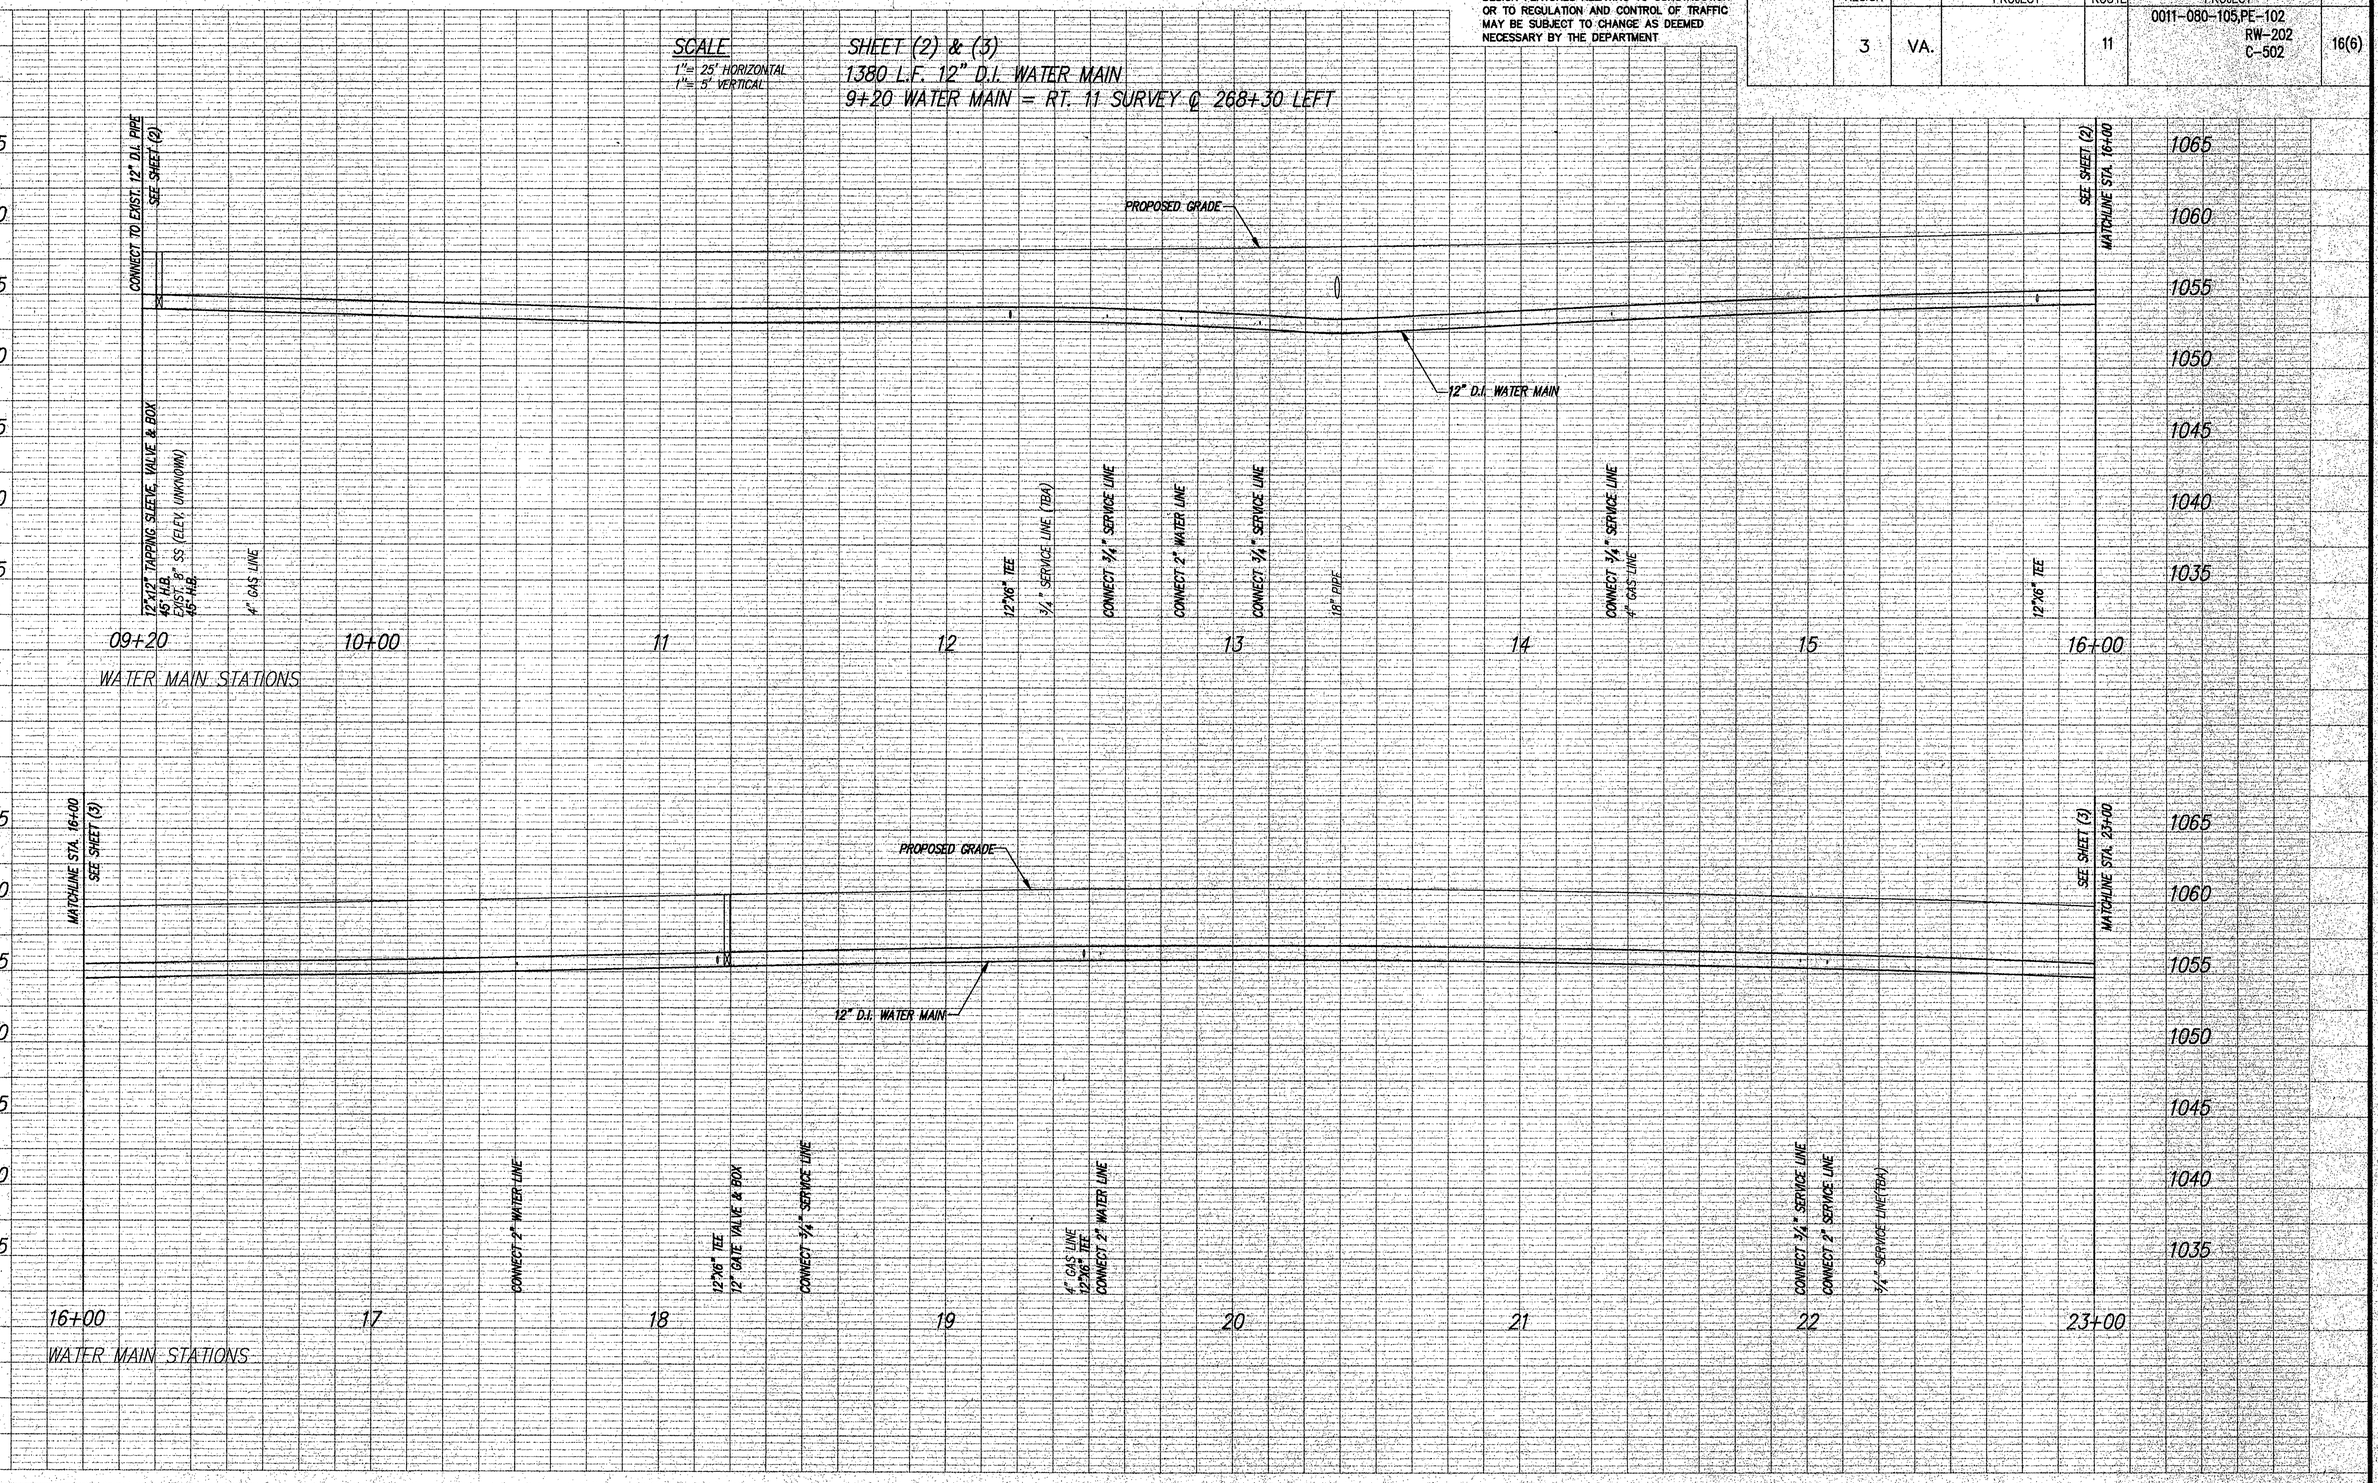

SUPERVISED BY: R. WORLEY
DESIGNED BY: D. CRISP I. DIGIULIAN
CADD OPERATOR: T. CARROLL
REVISED BY:
PLAN DATE: 19 APR 95

PLAN	DATE	BY	
NOTE BOOK	SUBMITTED		
NO.	PLANS APPROVED		
	RIGHT OF WAY APPROVED		