CITY OF ROANOKE

SEWER MAP

SCALE: 1" = 100'

(231)

NOTE:
W.V. – WESTVIEW MAP
W.E. – R.V. – WEST END & RIVER VIEW MAP
C.V.C. – CLUB VIEW CORP. – M.B. I, Pg. 389-390
H.P.C. – HUB PATTERN CORP., DOBSON SPECIALTIES, INC. – M.B. I, Pg. 870
P.D.Q. – P.D.Q. COMPANY – M.B. I, Pg. 960
C.H.S. – COX CABLE ROANOKE, H&S CONSTRUCTION Co. – M.B. I, Pg. 1117
H.S. – H&S CONSTRUCTION COMPANY, RICHARD L. & MARTHA B. WILLIAMS, GARST GOODWIN & JEANNE MANUEL BISHOP, THE HUB PATTERN CORPORATION AND NORFOLK & WESTERN RAILWAY COMPANY, M.B. I, PG. 1171
M.B.C. – MARTIN BROTHERS CONTRACTORS – M.B. I, PG. 1816

NOTICE:

The location of features and utilities are shown on this map in so far as their existence and location were known at the time of the preparation of this map. Nothing on this map shall be construed as a guarantee that any feature or utility are in the location indicated or that they actually exist.

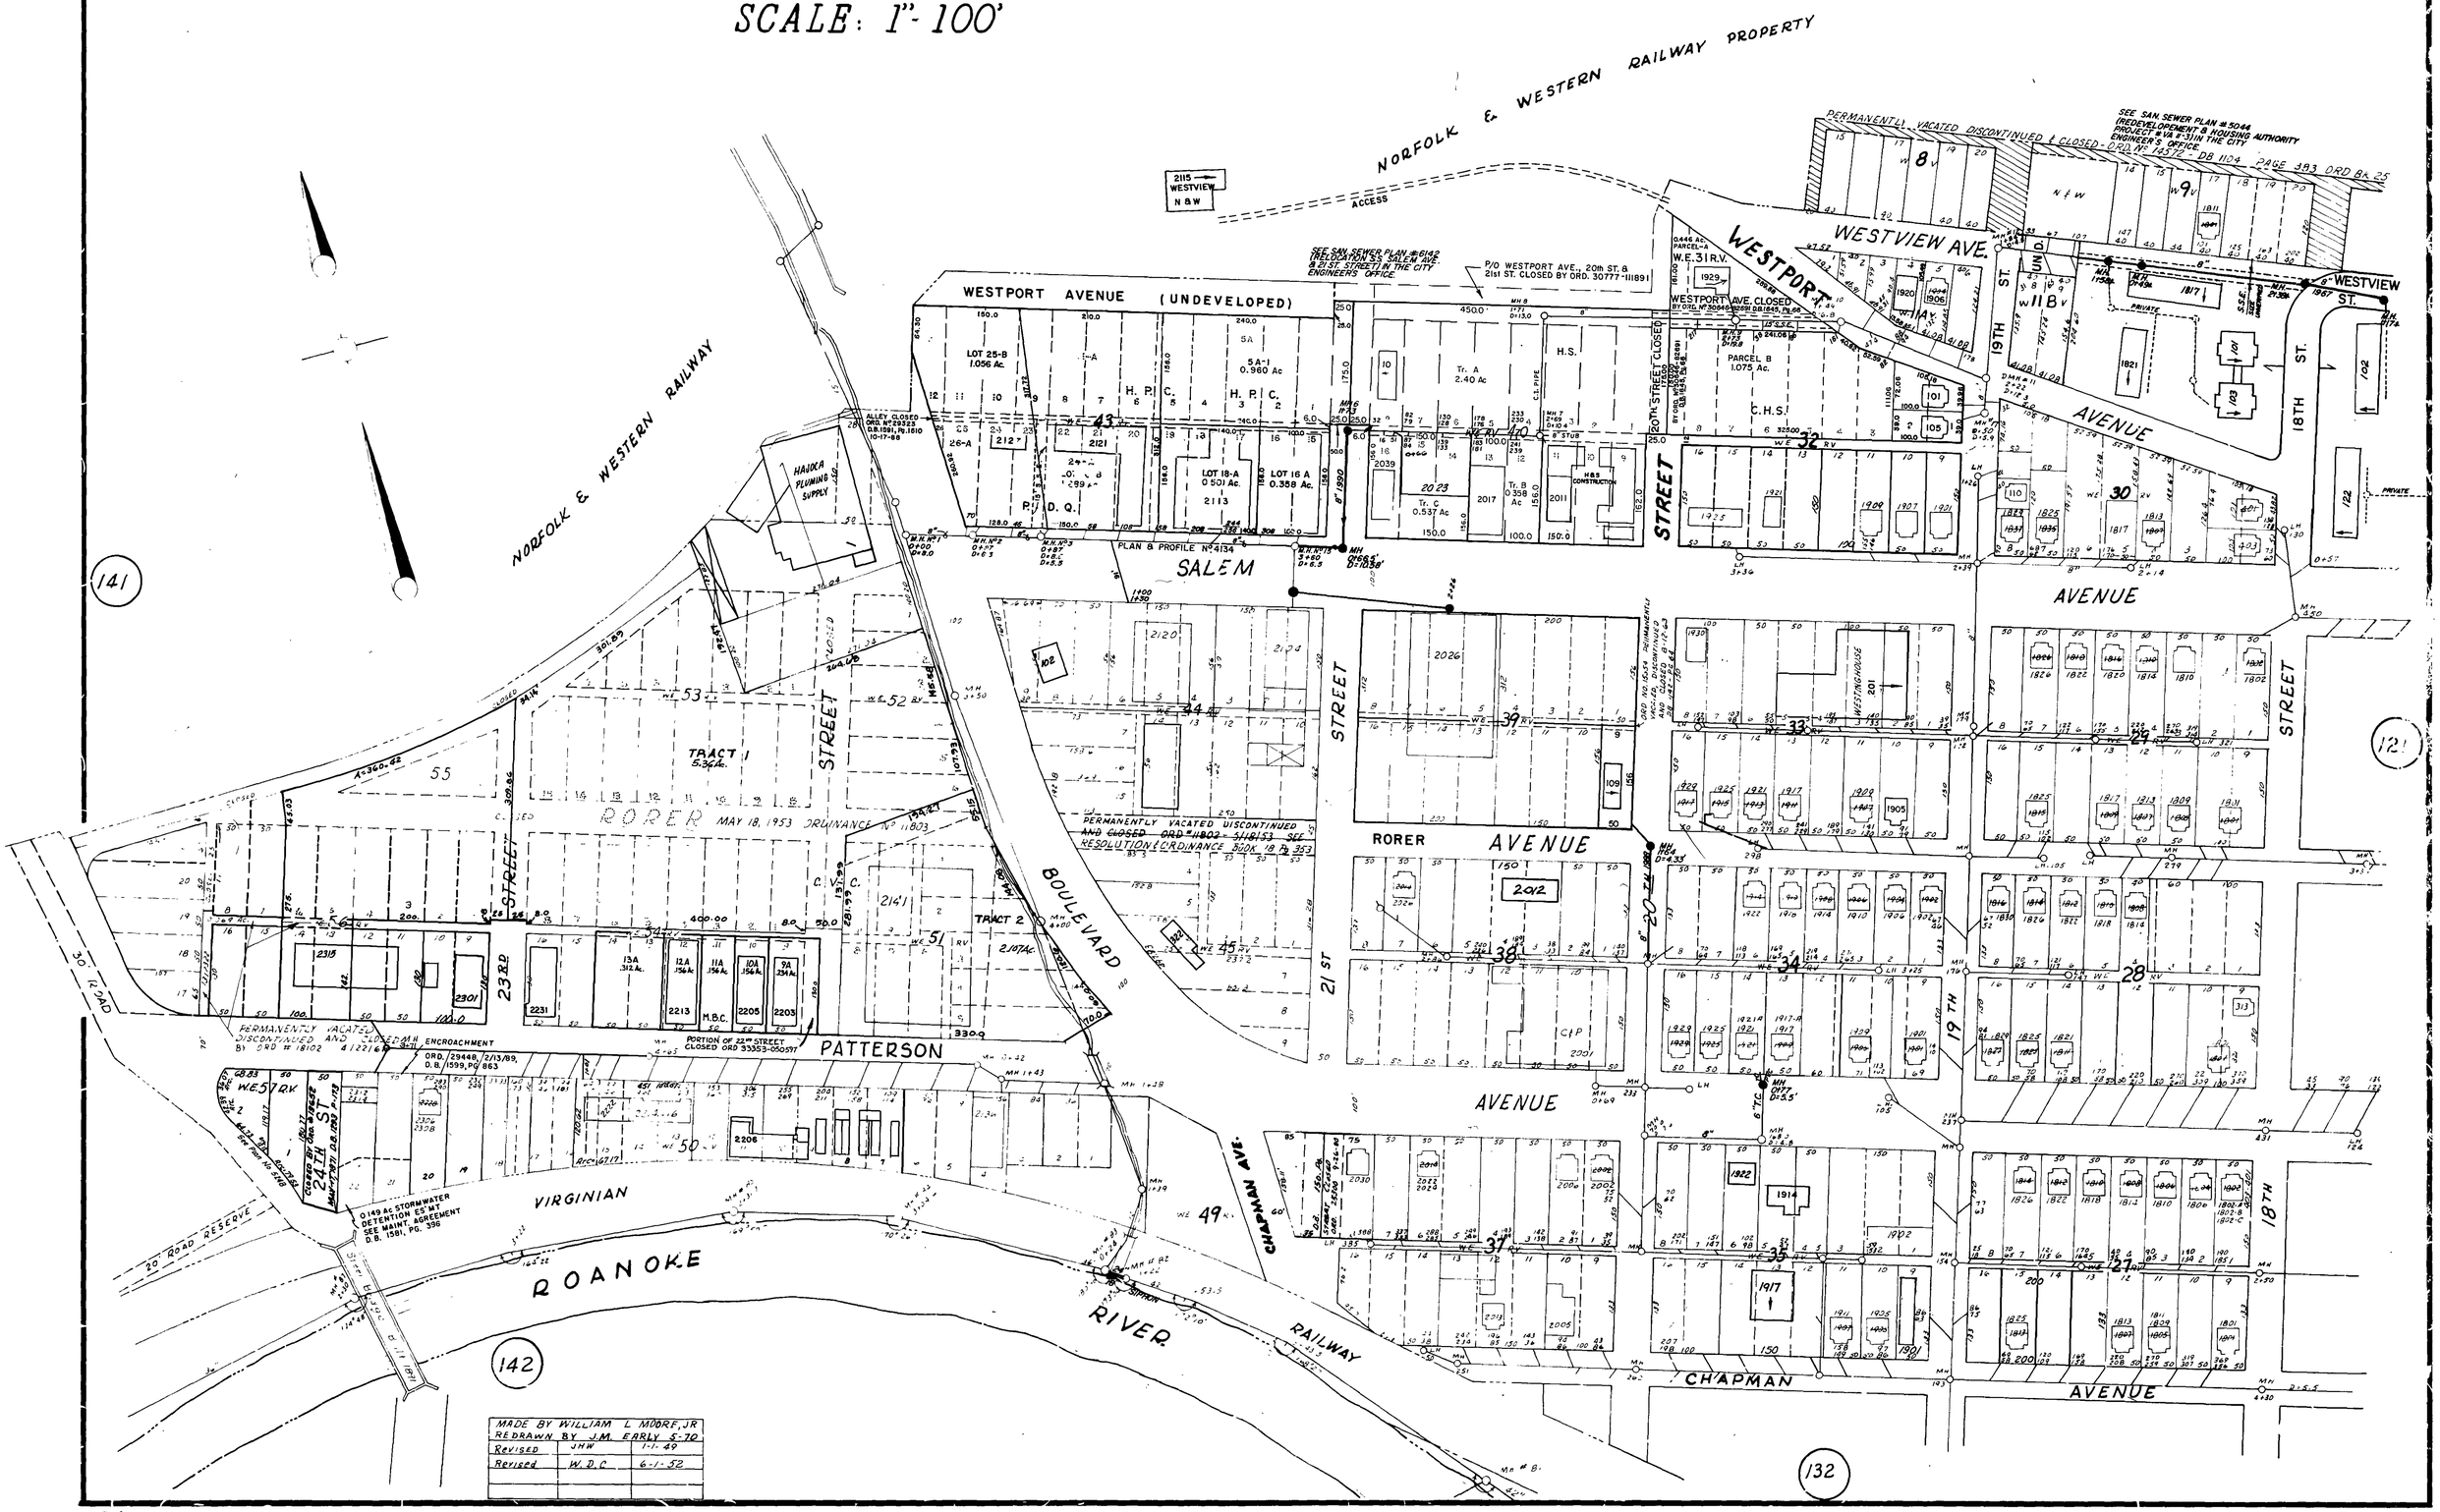

MADE BY WILLIAM L MOORE, JR		
REDRAWN BY J.M. EARLY 5-70		
Revised	JHW	1-1-49
Revised	W.D.C.	6-1-52