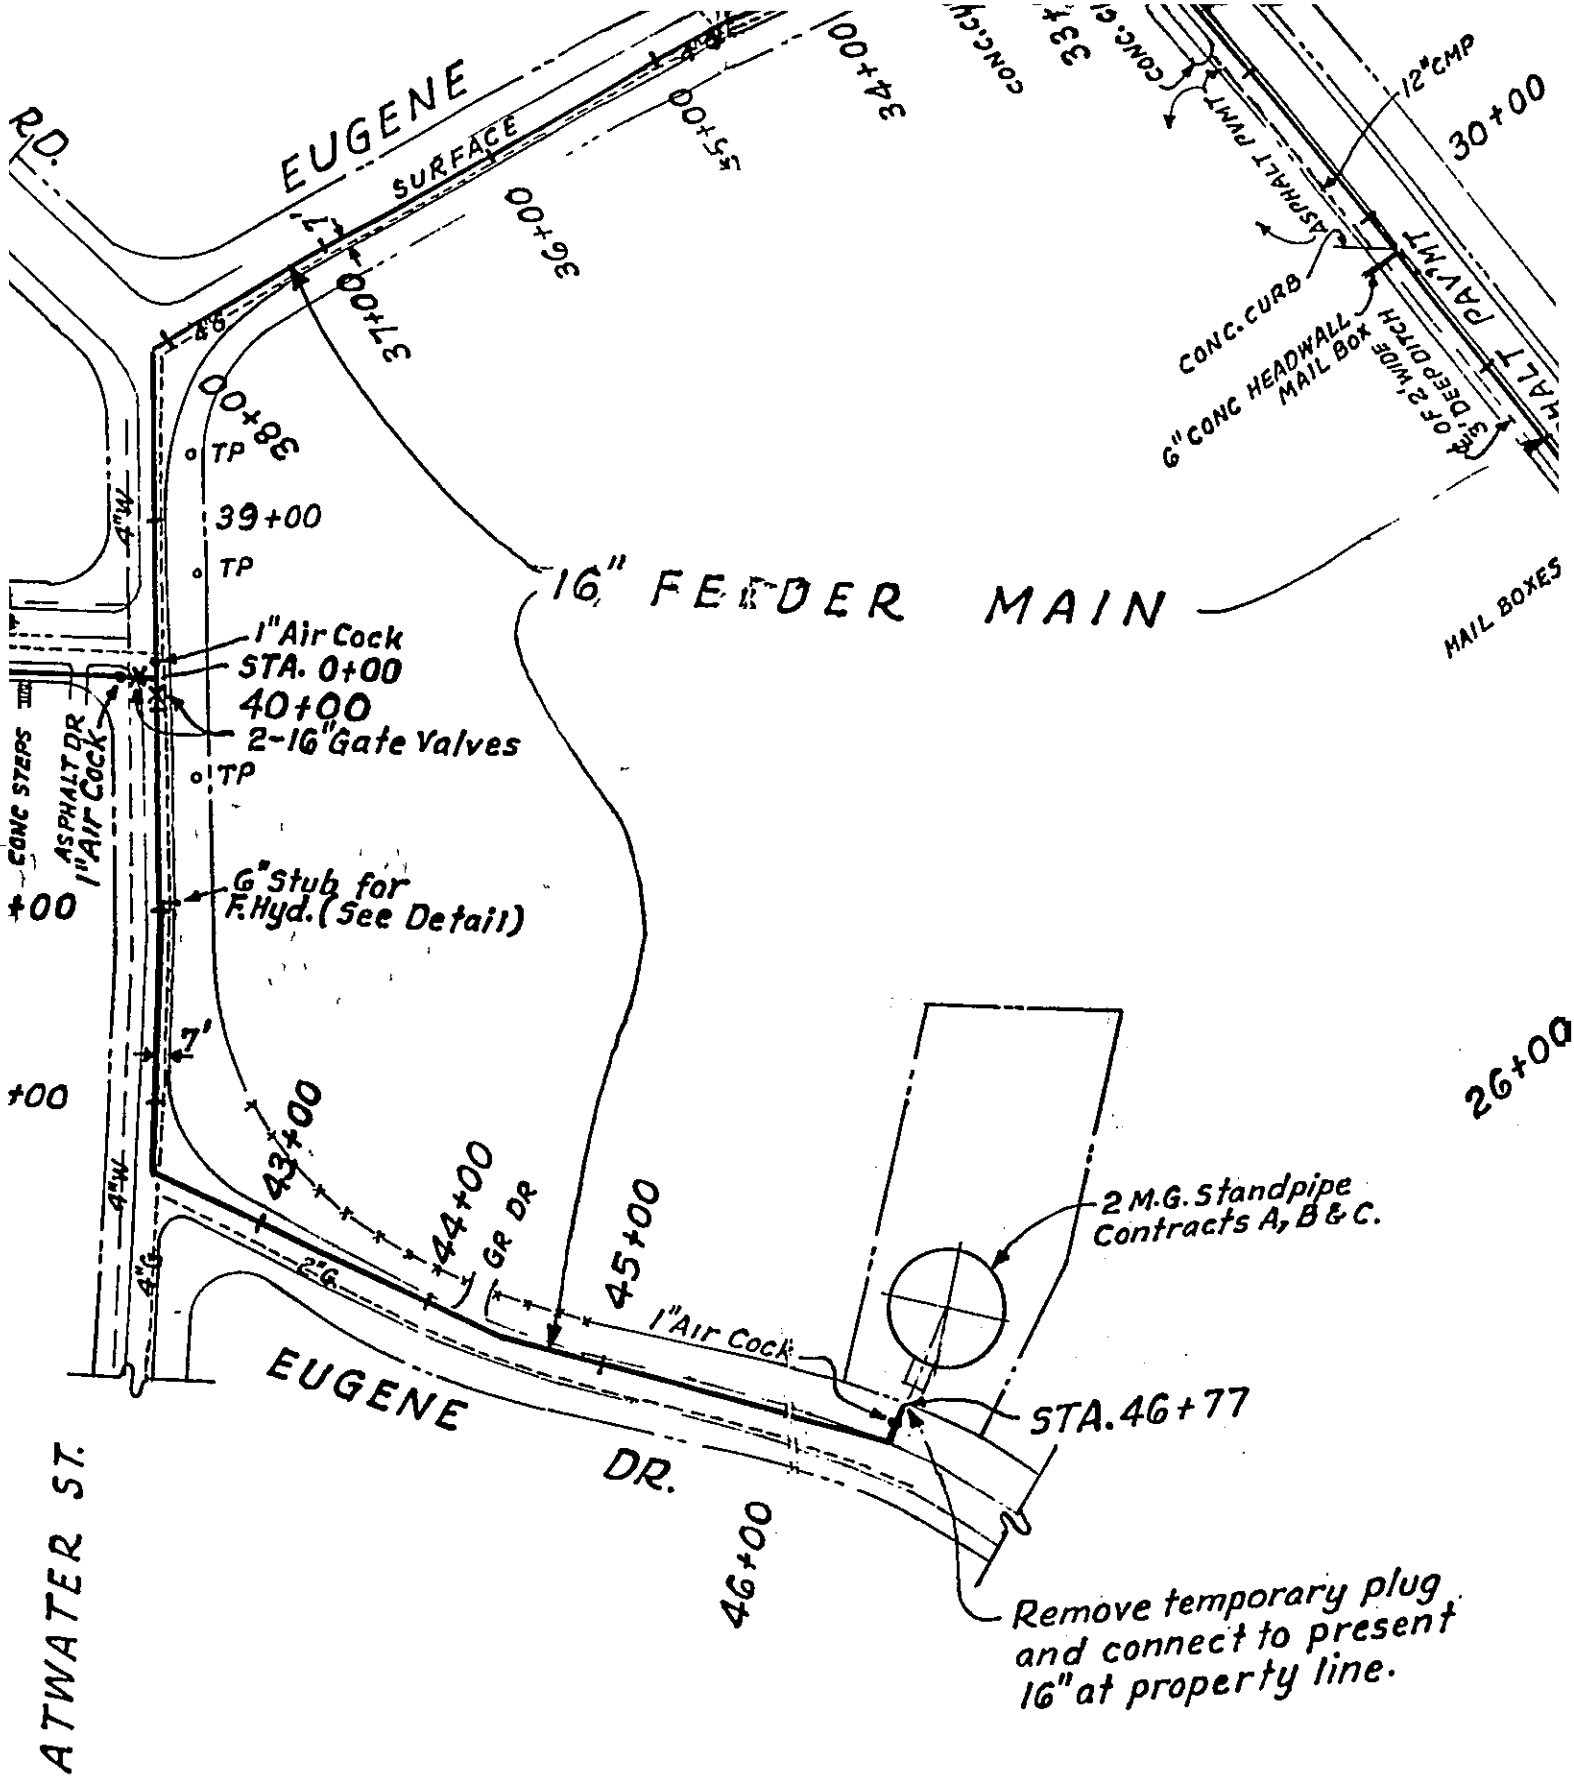
EUGENE
SURFACE
12"CMP
30+00
ASPHALT PVMT
CONC. CURB
6" CONC HEADWALL
MAIL BOX
2' DEEP DITCH
16" FEEDER MAIN
MAIL BOXES
39+00
TP
1" Air Cock
STA. 0+00
40+00
2-16" Gate Valves
CONC STEPS
ASPHALT DR
1" Air Cock
6" Stub for
F. Hyd. (See Detail)
43+00
44+00
45+00
GR DR
2 M.G. Standpipe
Contracts A, B & C.
1" Air Cock
STA. 46+77
EUGENE
DR.
ATWATER ST.
46+00
Remove temporary plug
and connect to present
16" at property line.