CATCH BASIN DETAIL
SCALE 1/2" = 1'




ENDWALL DETAIL
SCALE 1" = 1'-0"




PLAN




UTILITY PLAN
SCALE 1" = 40'




SECTION

MANHOLE DETAIL
NO SCALE

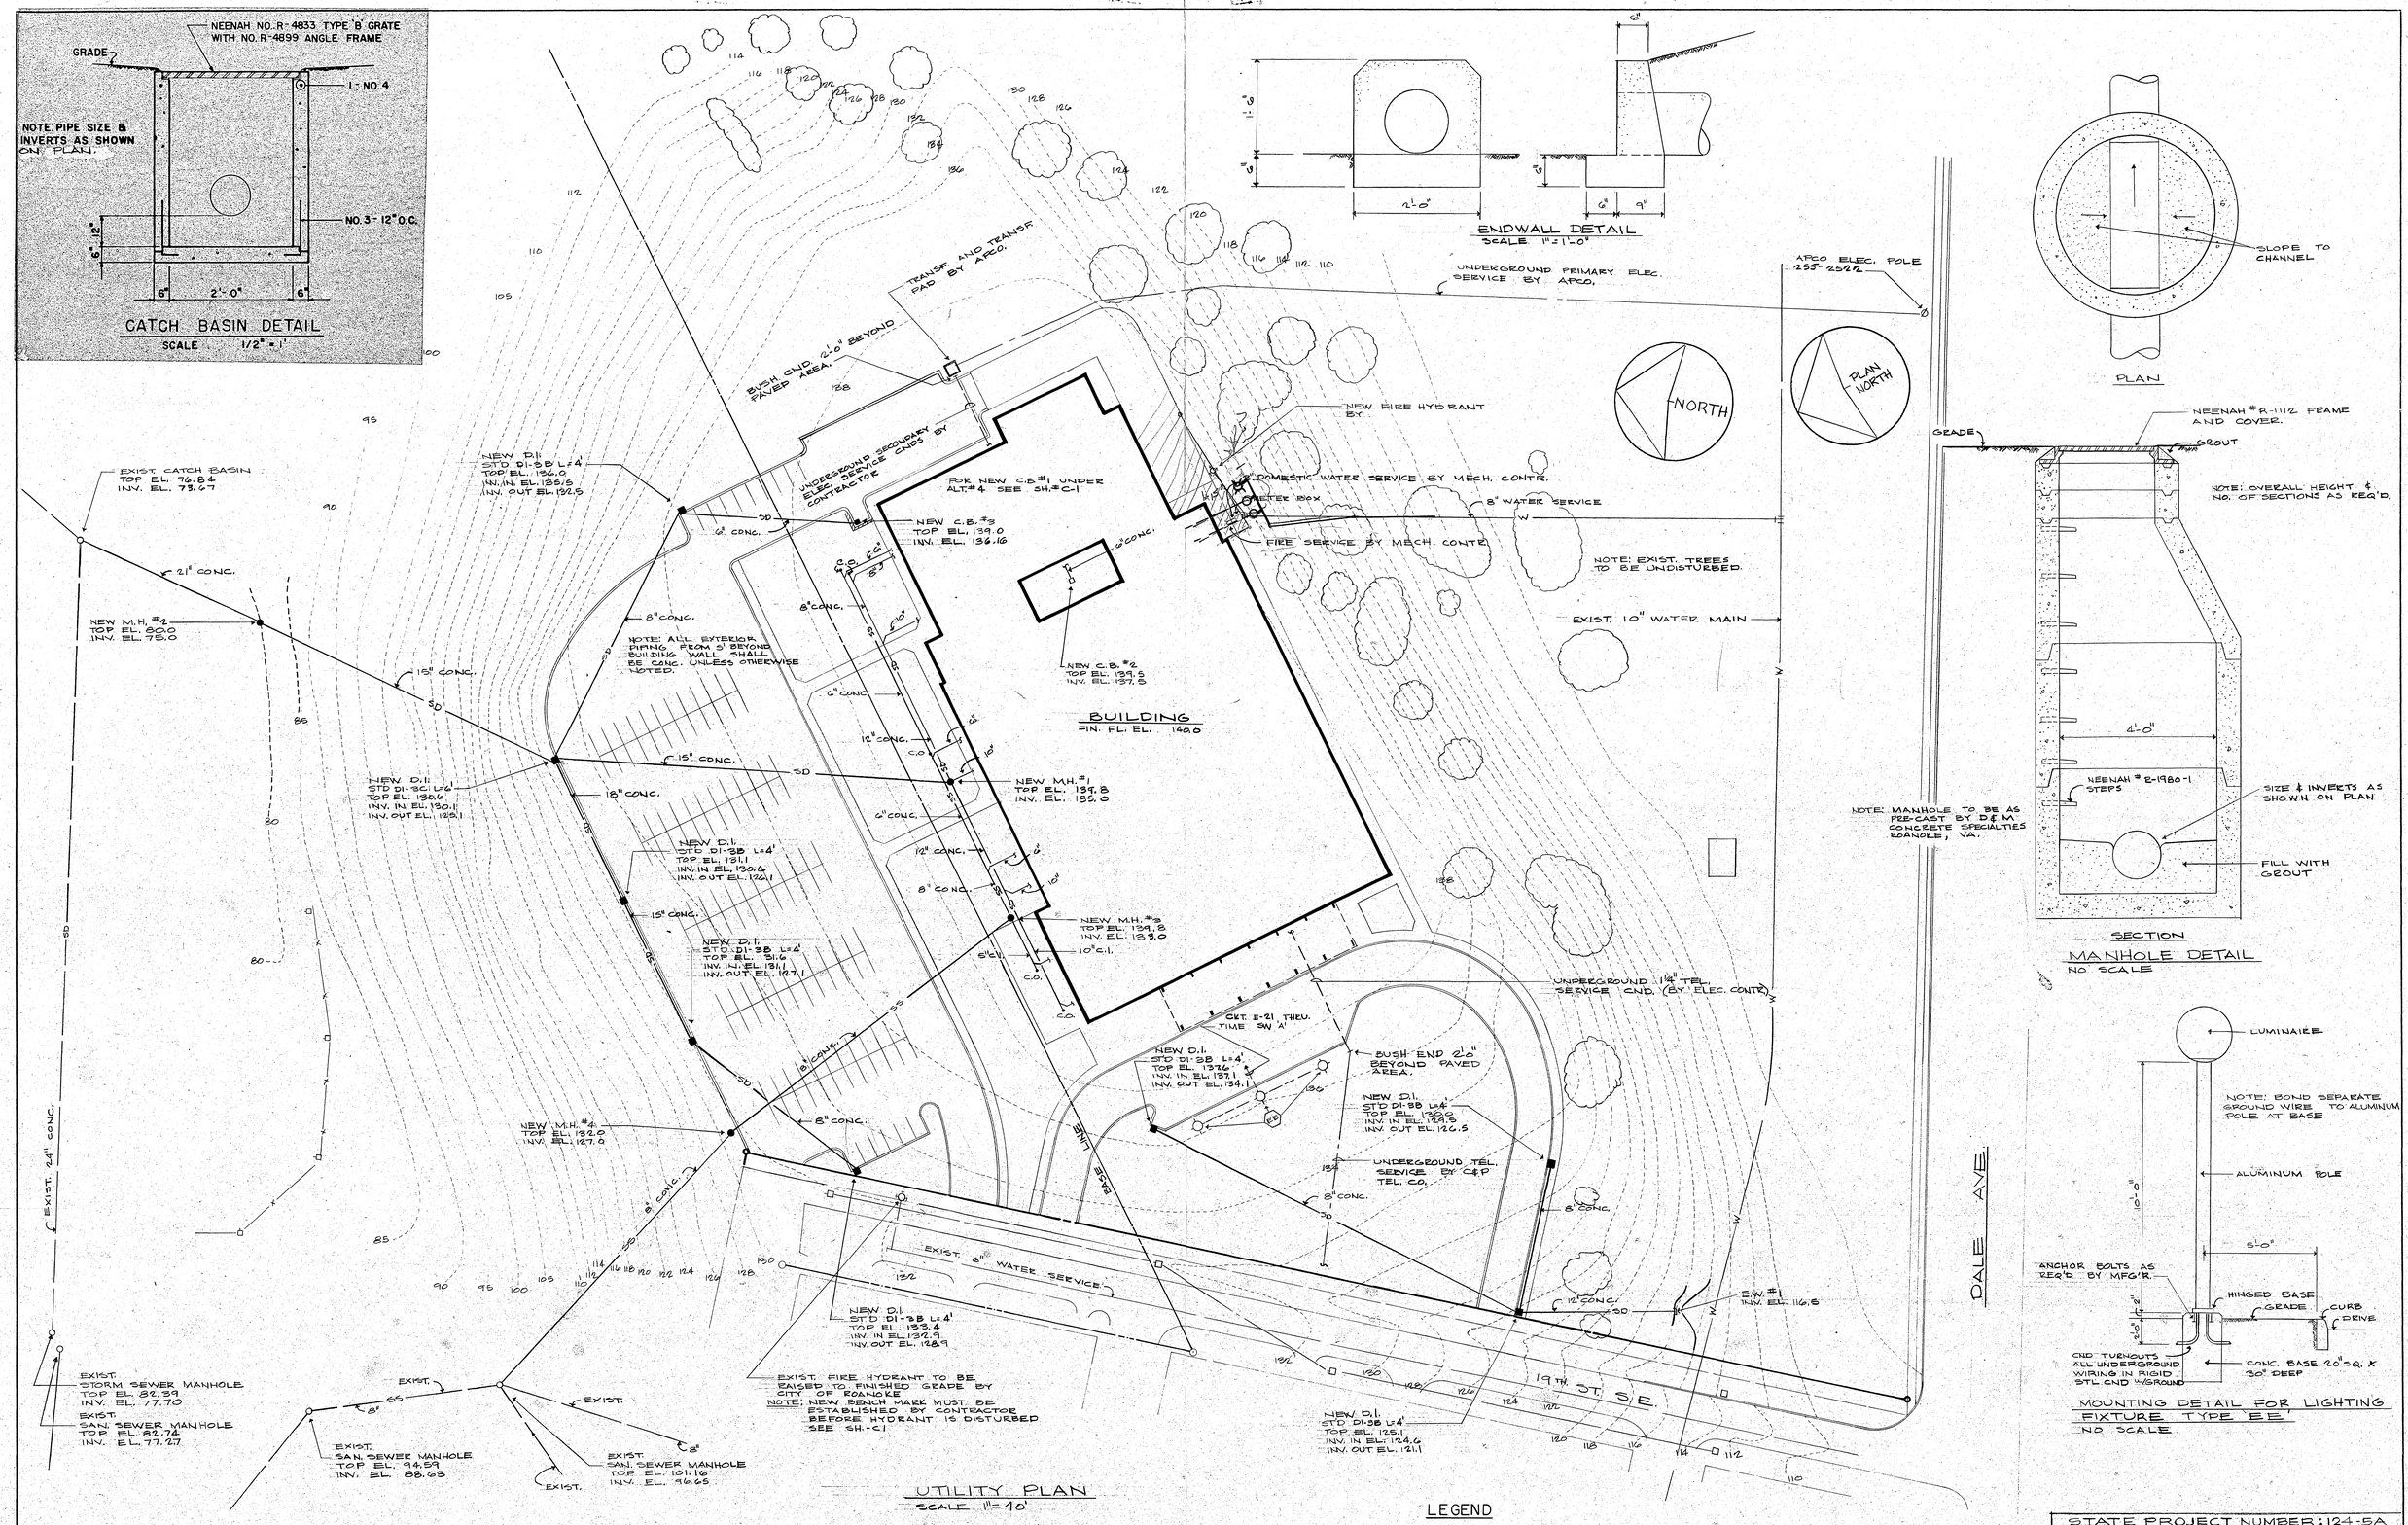


MOUNTING DETAIL FOR LIGHTING FIXTURE TYPE EE
NO SCALE

NOTE: CONTRACTOR IS TO VERIFY LOCATIONS & INVERTS OF EXISTING UTILITIES AND COORDINATE NEW WORK TO SUIT EXISTING CONDITIONS.

NOTE: DROP INLETS ARE TO BE CONSTRUCTED IN ACCORDANCE WITH STANDARDS AND SPECIFICATIONS OF THE VA. DEPT. OF HIGHWAYS, OF STD NO. AS INDICATED AND AS PRE-CAST BY D&M CONCRETE SPECIALTIES ROANOKE, VIRGINIA

## LEGEND

| | |
|---|---|
| —SD— | STORM DRAIN |
| —SS— | SANITARY SEWER |
| —W— | COLD WATER SERVICE |
| D.I. | DROP INLET |
| M.H. | MANHOLE |
| E.W. | ENDWALL |
| C.O. | CLEANOUT |
| ⊙ | EXTERIOR POST LIGHT FIXTURE |
| — — — — | UNDERGROUND CONDUIT AND/OR UNDERGROUND CONDUIT AND WIRING |

Lankford
Smithey & Boynton

STATE PROJECT NUMBER: 124-5A

# UTILITY PLAN

## FALLON PARK ELEMENTARY SCHOOL

ROANOKE / VIRGINIA

SMITHEY & BOYNTON
ARCHITECTS / ENGINEERS
ROANOKE / VIRGINIA

| COMM. NO. | REVISIONS | DATE | SHEET NO. |
|---|---|---|---|
| 1853 | | JULY 8, 74 JUNE 14, 74 | C-2 |

OCE INDUSTRIES INC., PGH., PA. REORDER 13288