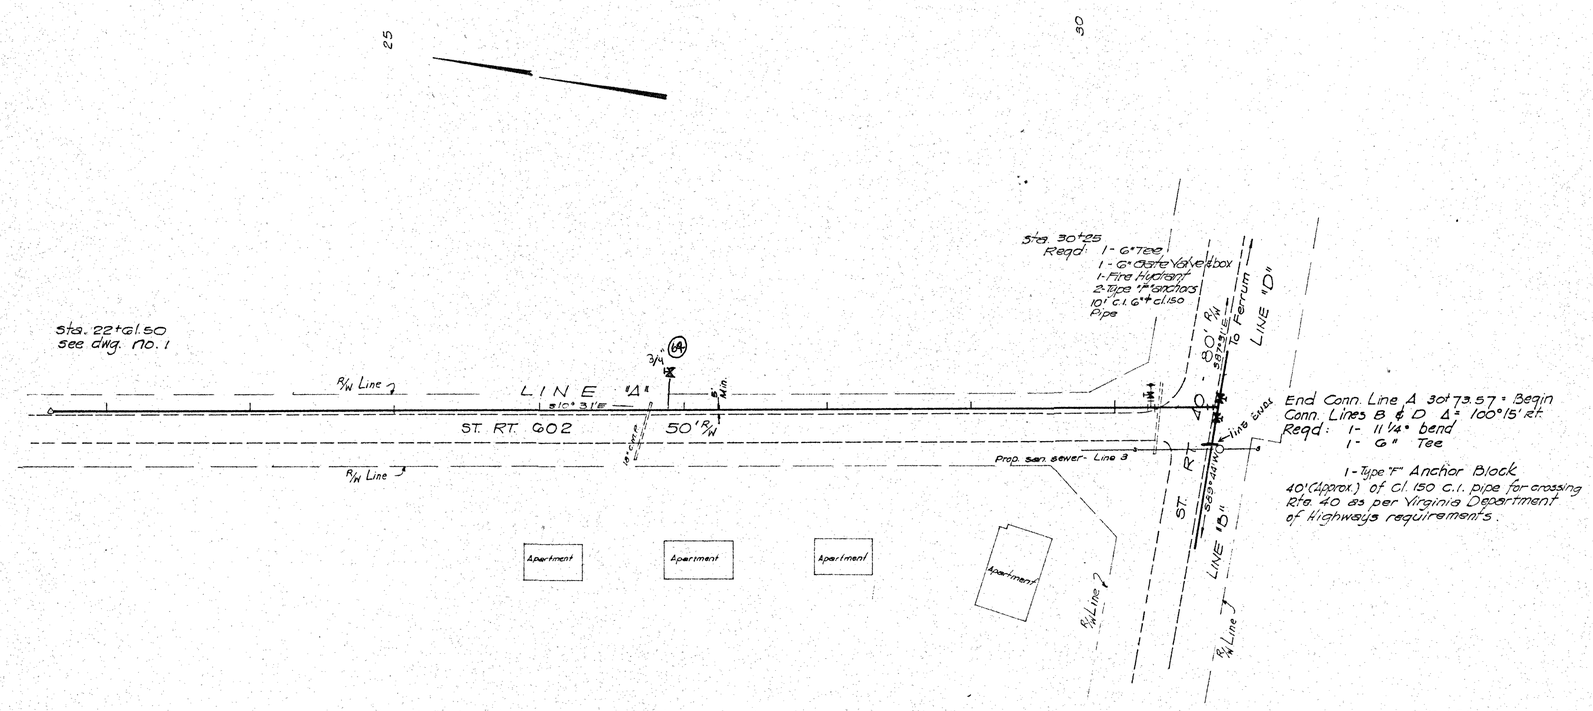

B.M. 1280.72 - C.S. on S.E. Wingwall of bridge to Residence Rte. 40 east of Rte. 606

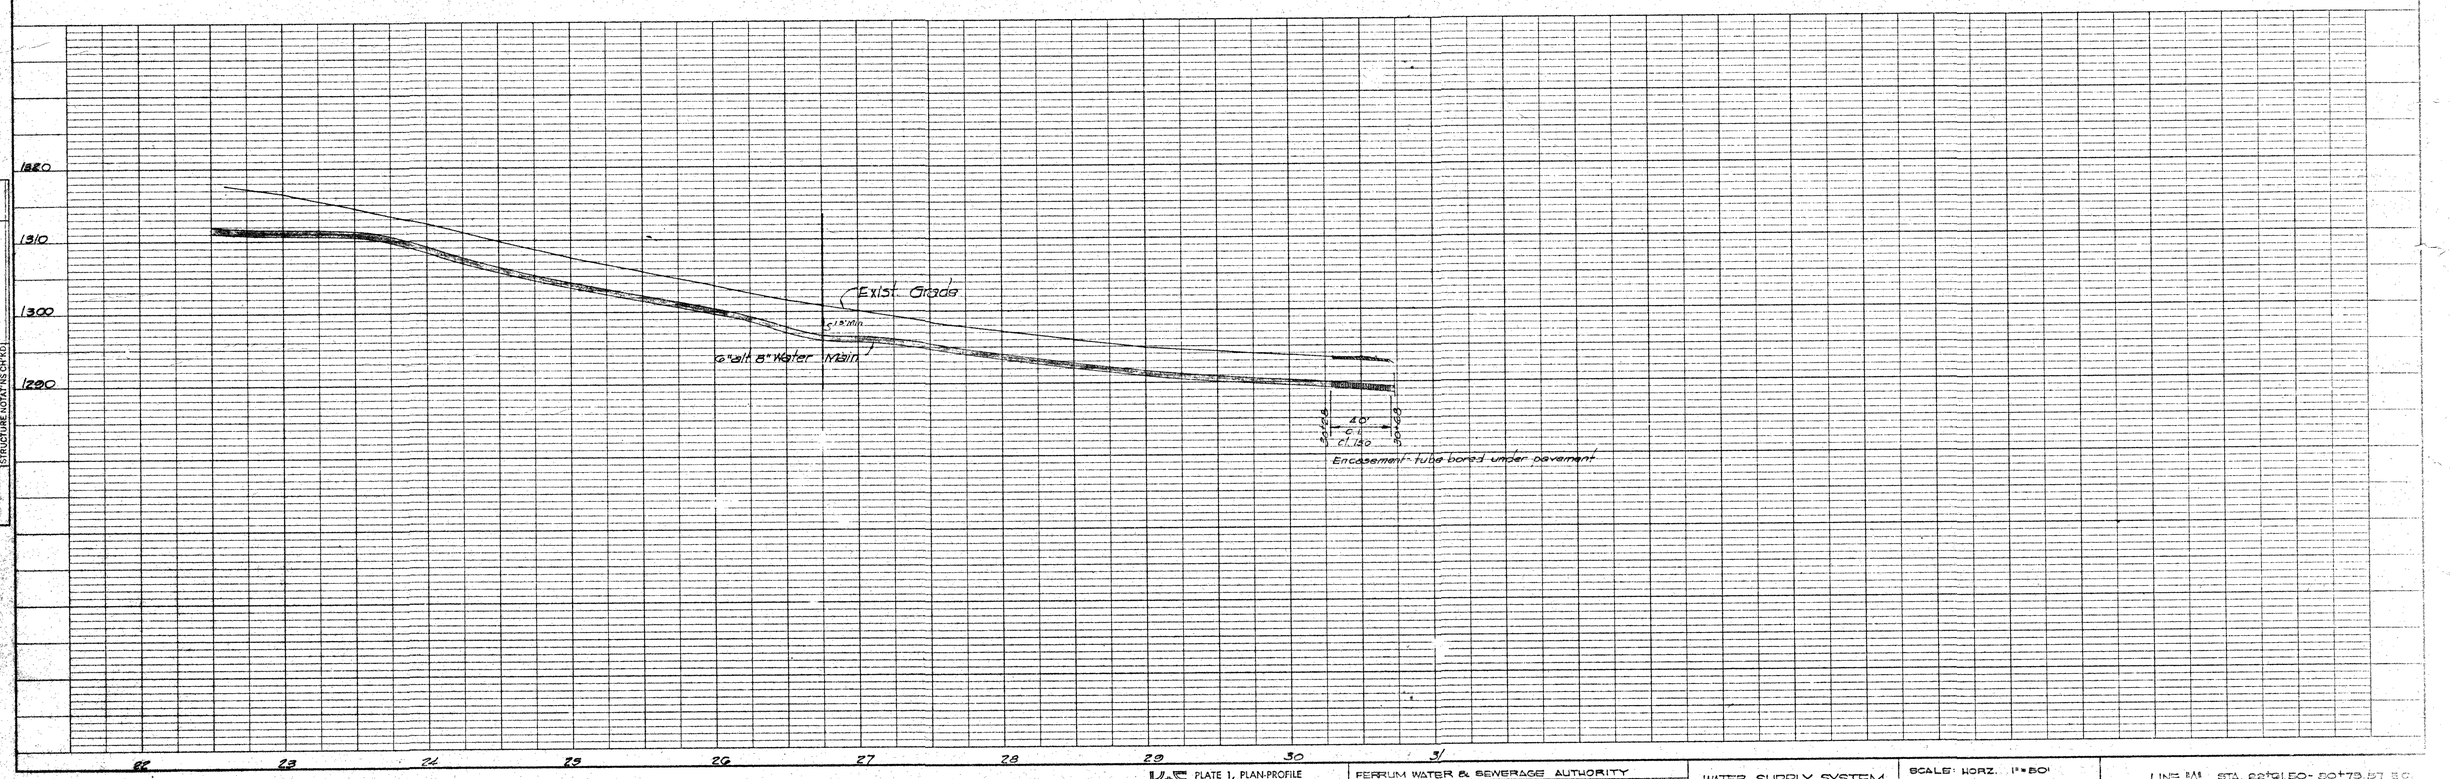

PLAN
SURVEYED
PLOTTED
ALIGNMENT CHECKED
RT. OF WAY CHECKED
NOTE BOOK
NO.
BY
DATE

PROFILE
SURVEYED
PLOTTED
GRADES CHECKED
ALIGNMENT CHECKED
STRUCTURE NOTATNS CH'KD
NOTE BOOK
NO.
BY
DATE

K+E PLATE 1, PLAN-PROFILE
KEUFFEL & ESSER CO.

FERRUM WATER & SEWERAGE AUTHORITY
J.A. GUSTIN & ASSOCIATES - CONSULTING ENGINEERS

WATER SUPPLY SYSTEM

SCALE: HORZ. 1" = 50'
VERT. 1" = 10'

LINE "A" STA. 22+61.50 - 30+73.57 E.C.

OCTOBER 1, 1969
REVISED OCTOBER 14, 1970

A-2

48 7024 HERCULENE DRAFTING FILM 20/11
MADE IN U.S.A.