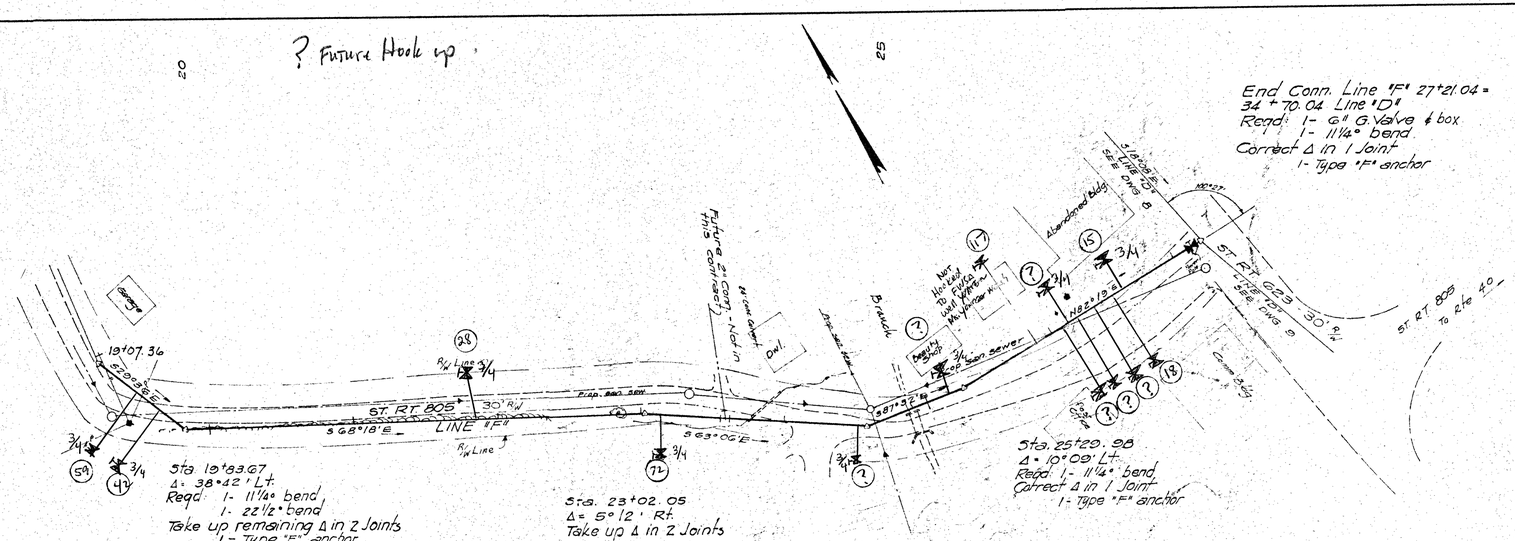

B.M.1 1293.84 - C.S. on wingwall of bridge
B.M.2 1307.71 - C.S. on S.W. corner of signal base

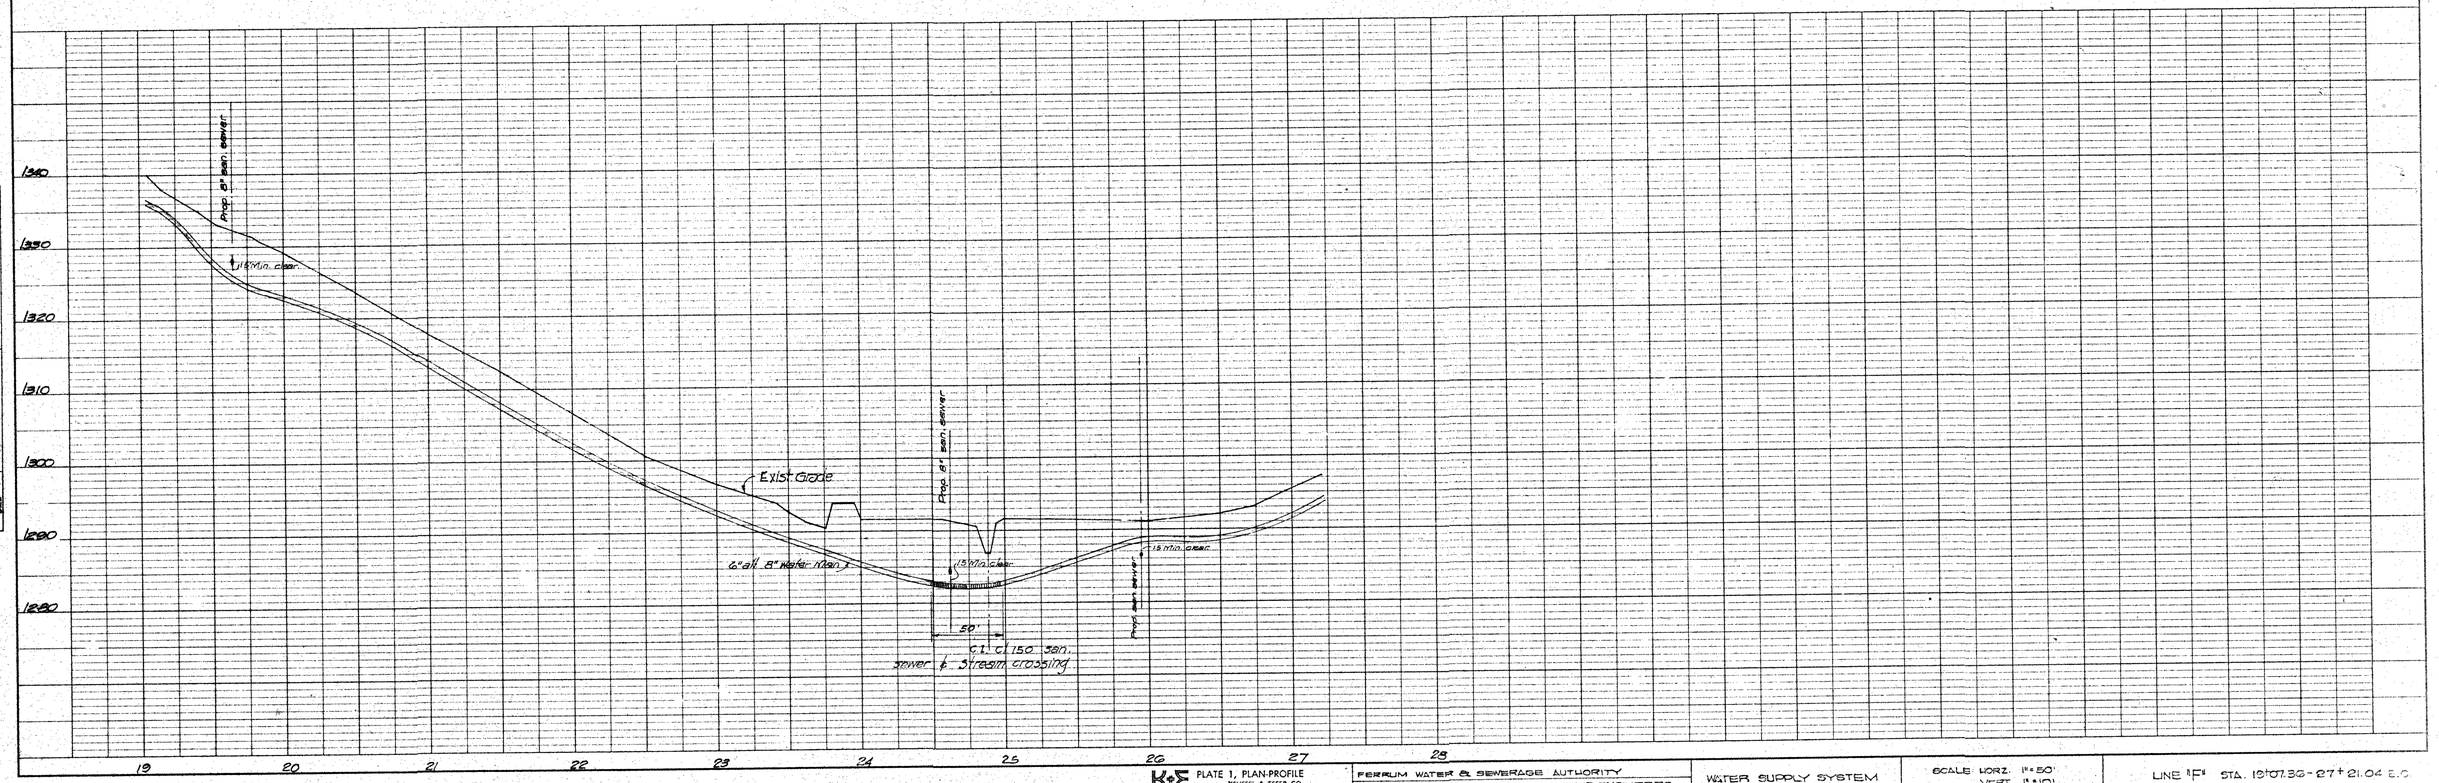

PLAN			
NOTE BOOK	SURVEYED		DATE
	PLOTTED		
	ALIGNMENT CHECKED		
	RT. OF WAY CHECKED		
NO.			

PROFILE		BY	DATE
NOTE BOOK	SURVEYED	S.T. M. TOS. V.I.E. - M.T.C.	10-4-69
	PLOTTED	J.A.G.	
	GRADES CHECKED	J.A.G.	
	B.M. NOTED	J.A.G.	
NO.	STRUCTURE NOTATNS CHKD	J.A.G.	

K+E PLATE 1, PLAN-PROFILE
KEUFFEL & ESSER CO.

FERRUM WATER & SEWERAGE AUTHORITY
J. A. GUSTIN & ASSOCIATES - CONSULTING ENGINEERS

WATER SUPPLY SYSTEM

SCALE: HORZ. 1" = 50'
VERT. 1" = 10'

LINE "F" STA. 19+07.36 - 27+21.04 E.O.

OCTOBER 1, 1969
REVISED: OCTOBER 14, 1970

48 7024 HERCULENE DRAFTING FILM