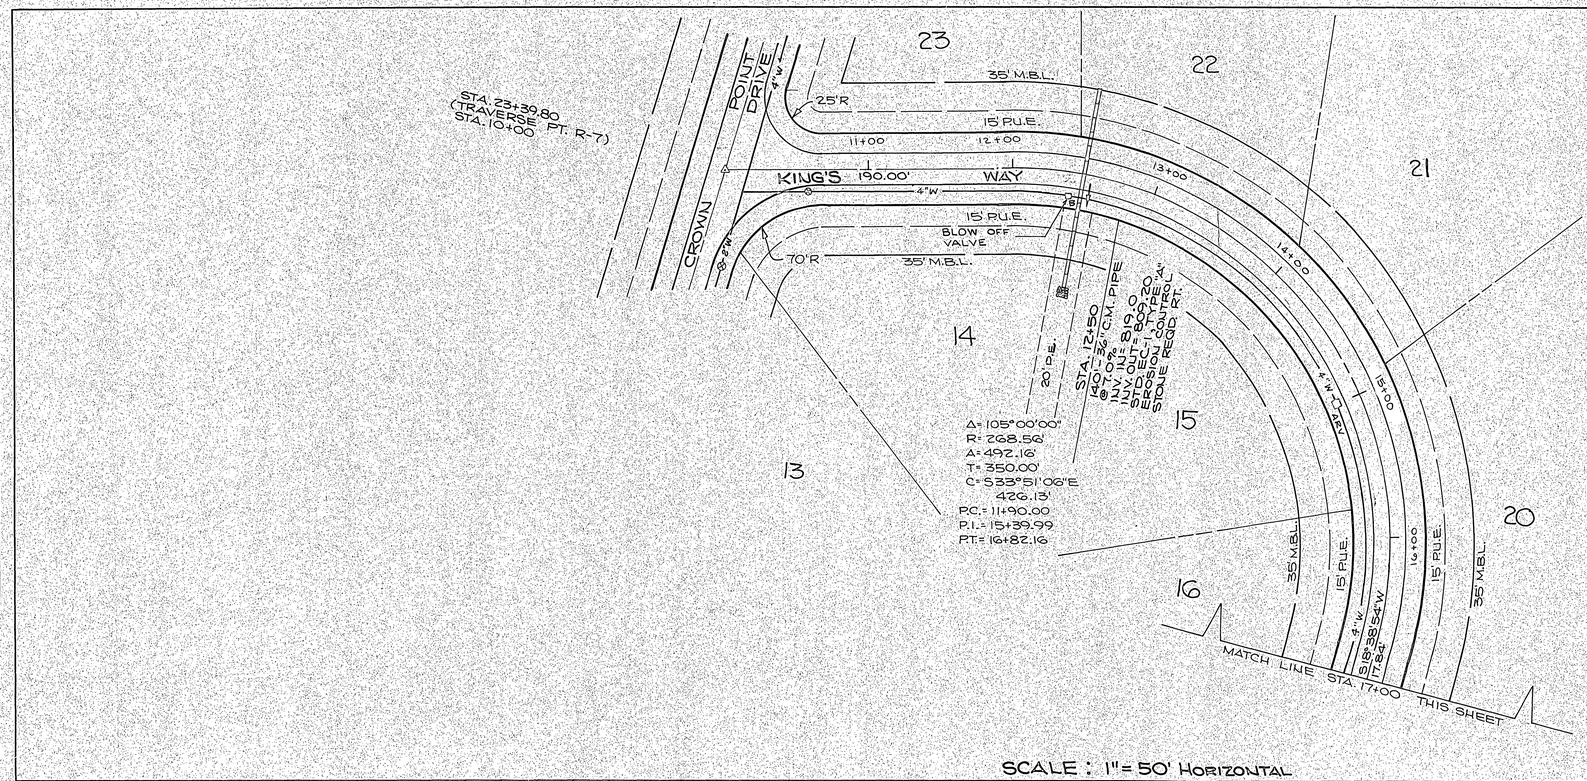

PLAN

	DATE
SURVEYED	
PLOTTED	
ALIGNMENT CHECKED	
R/W OR W/V CHECKED	
NOTE BOOK	
No.	

BY

SCALE : 1" = 50' HORIZONTAL

1" = 10' VERTICAL

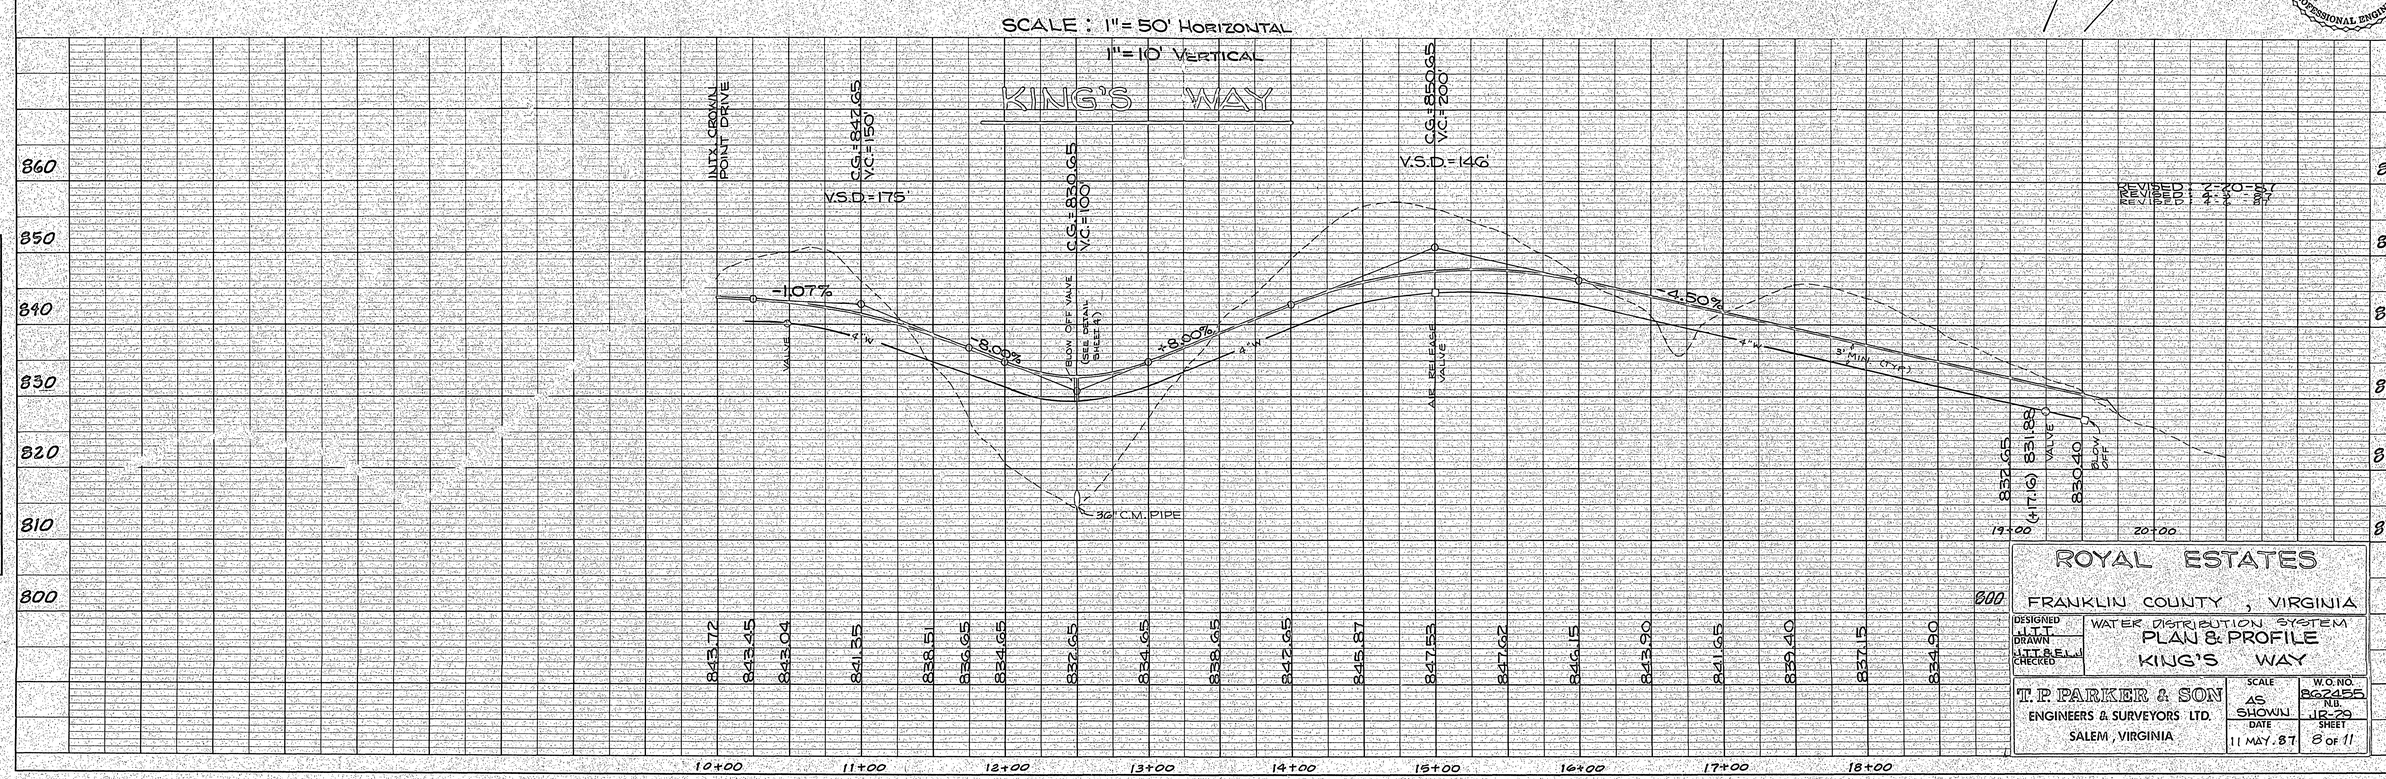

PROFILE

	DATE
SURVEYED	
PLOTTED	
GRADES CHECKED	
R. M.'s NOTED	
STRUCTURE ROTATIONS CHECKED	

BY

NOTE BOOK

No.

PLATE 1 PLAN-PROFILE O, P, R, & R, E STANDARD
DIETZGEN CORPORATION
PRINTED IN U.S.A.

COMMONWEALTH OF VIRGINIA
FRANKLIN BALDWELL III
No. 9184
PROFESSIONAL ENGINEER

ROYAL ESTATES

FRANKLIN COUNTY, VIRGINIA

DESIGNED	WATER DISTRIBUTION SYSTEM
DRAWN	PLAN & PROFILE
CHECKED	KING'S WAY

T. P. PARKER & SON	SCALE	W.O. NO.
ENGINEERS & SURVEYORS LTD.	AS SHOWN	862455
SALEM, VIRGINIA	DATE	M.B. JR-29
	11 MAY. 87	SHEET 8 OF 11

MAY 1988
RECEIVED
Off. of Water Programs
DANVILLE REGIONAL OFFICE