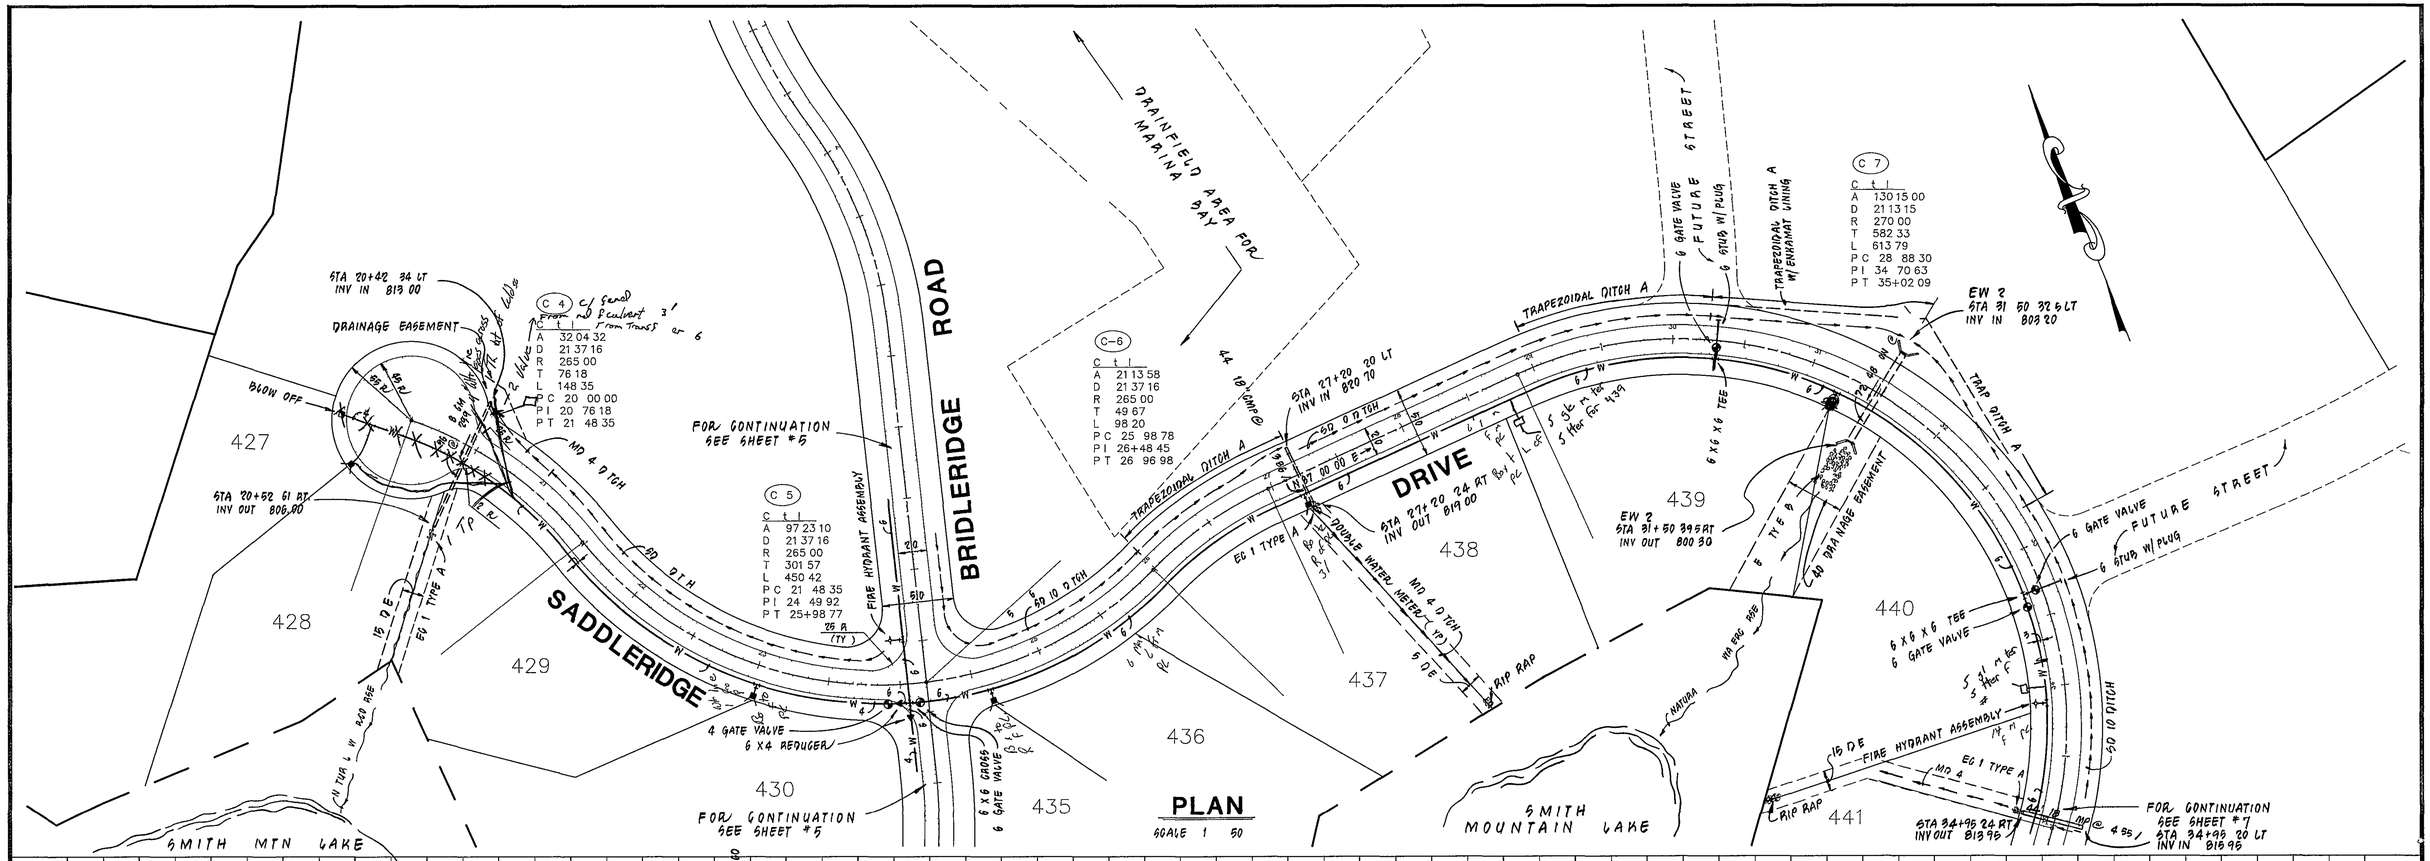

PLAN

SCALE 1 50

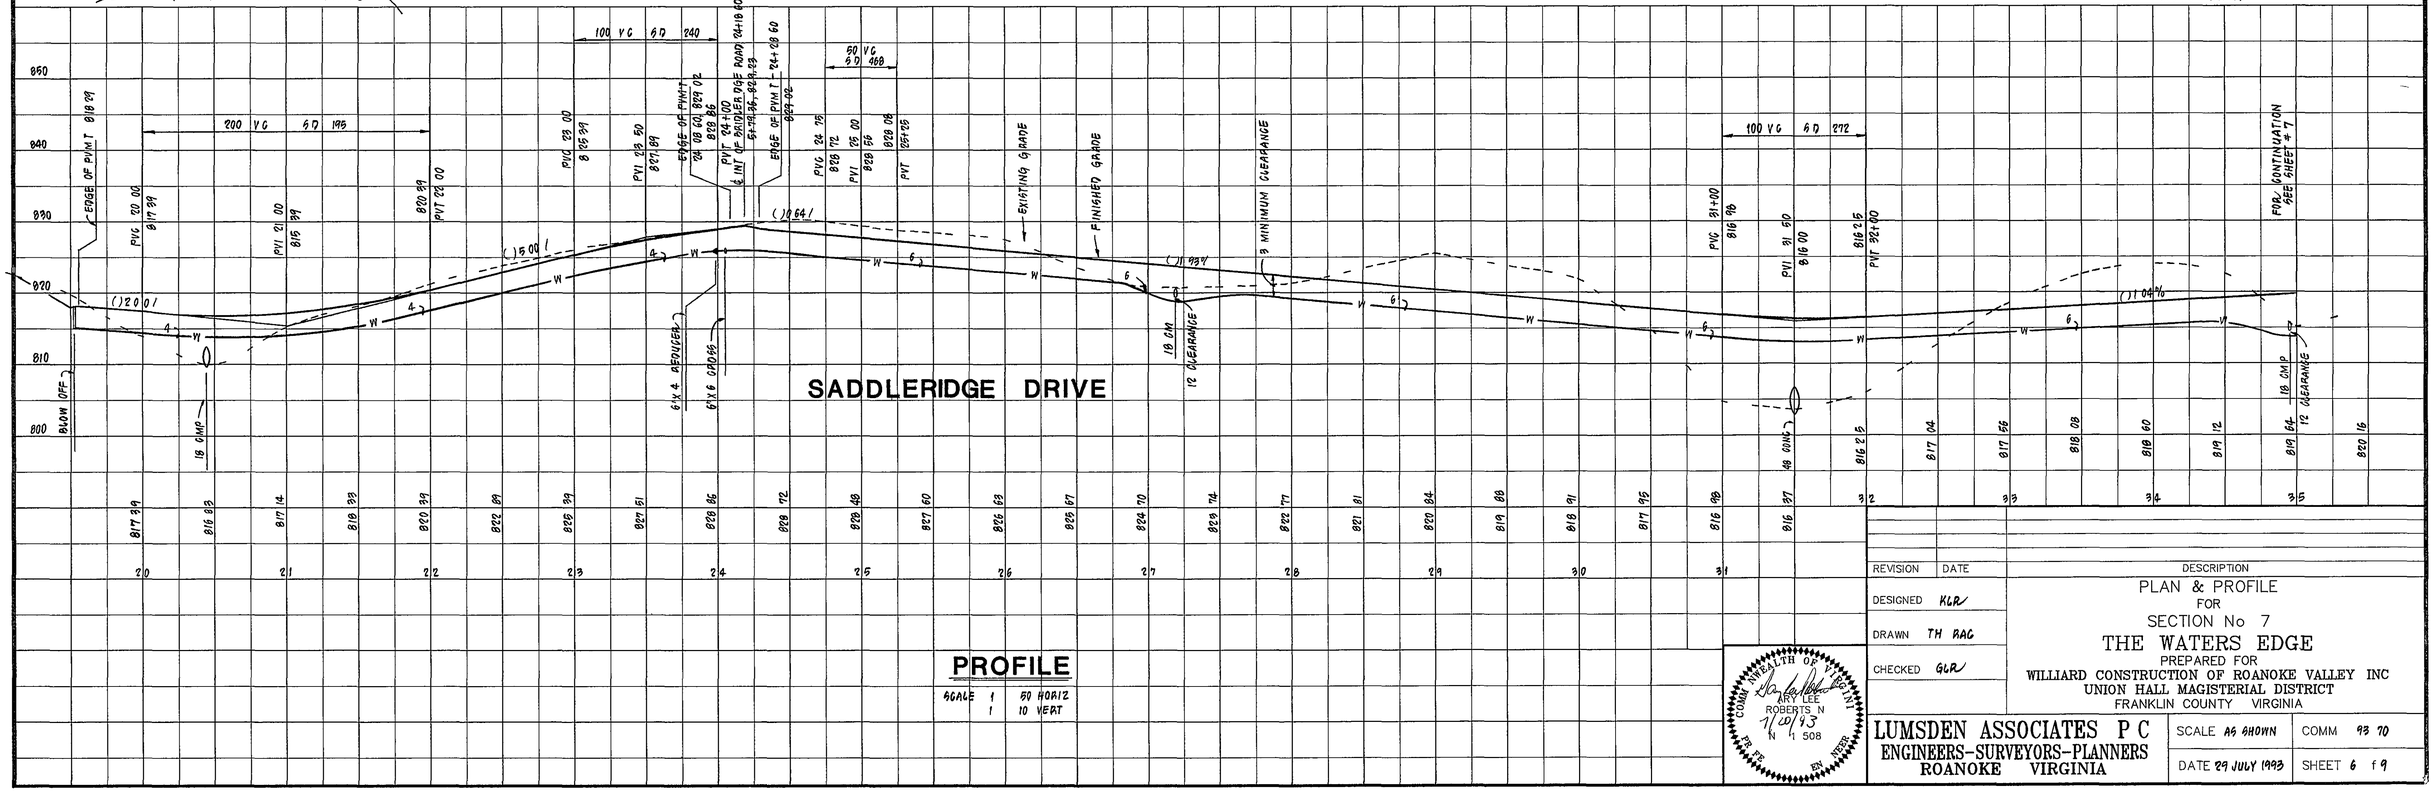

PROFILE

SCALE 1 50 HORIZ
1 10 VERT

REVISION	DATE	DESCRIPTION

DESIGNED KLR
DRAWN TH RAC
CHECKED GLR

COMMONWEALTH OF VIRGINIA
ARTHUR LEE ROBERTS N
7/29/93
N 1508
ENGINEER

PLAN & PROFILE
FOR
SECTION No 7
THE WATERS EDGE
PREPARED FOR
WILLIARD CONSTRUCTION OF ROANOKE VALLEY INC
UNION HALL MAGISTERIAL DISTRICT
FRANKLIN COUNTY VIRGINIA

LUMSDEN ASSOCIATES P C
ENGINEERS-SURVEYORS-PLANNERS
ROANOKE VIRGINIA

SCALE AS SHOWN | COMM 93 70
DATE 29 JULY 1993 | SHEET 6 of 9