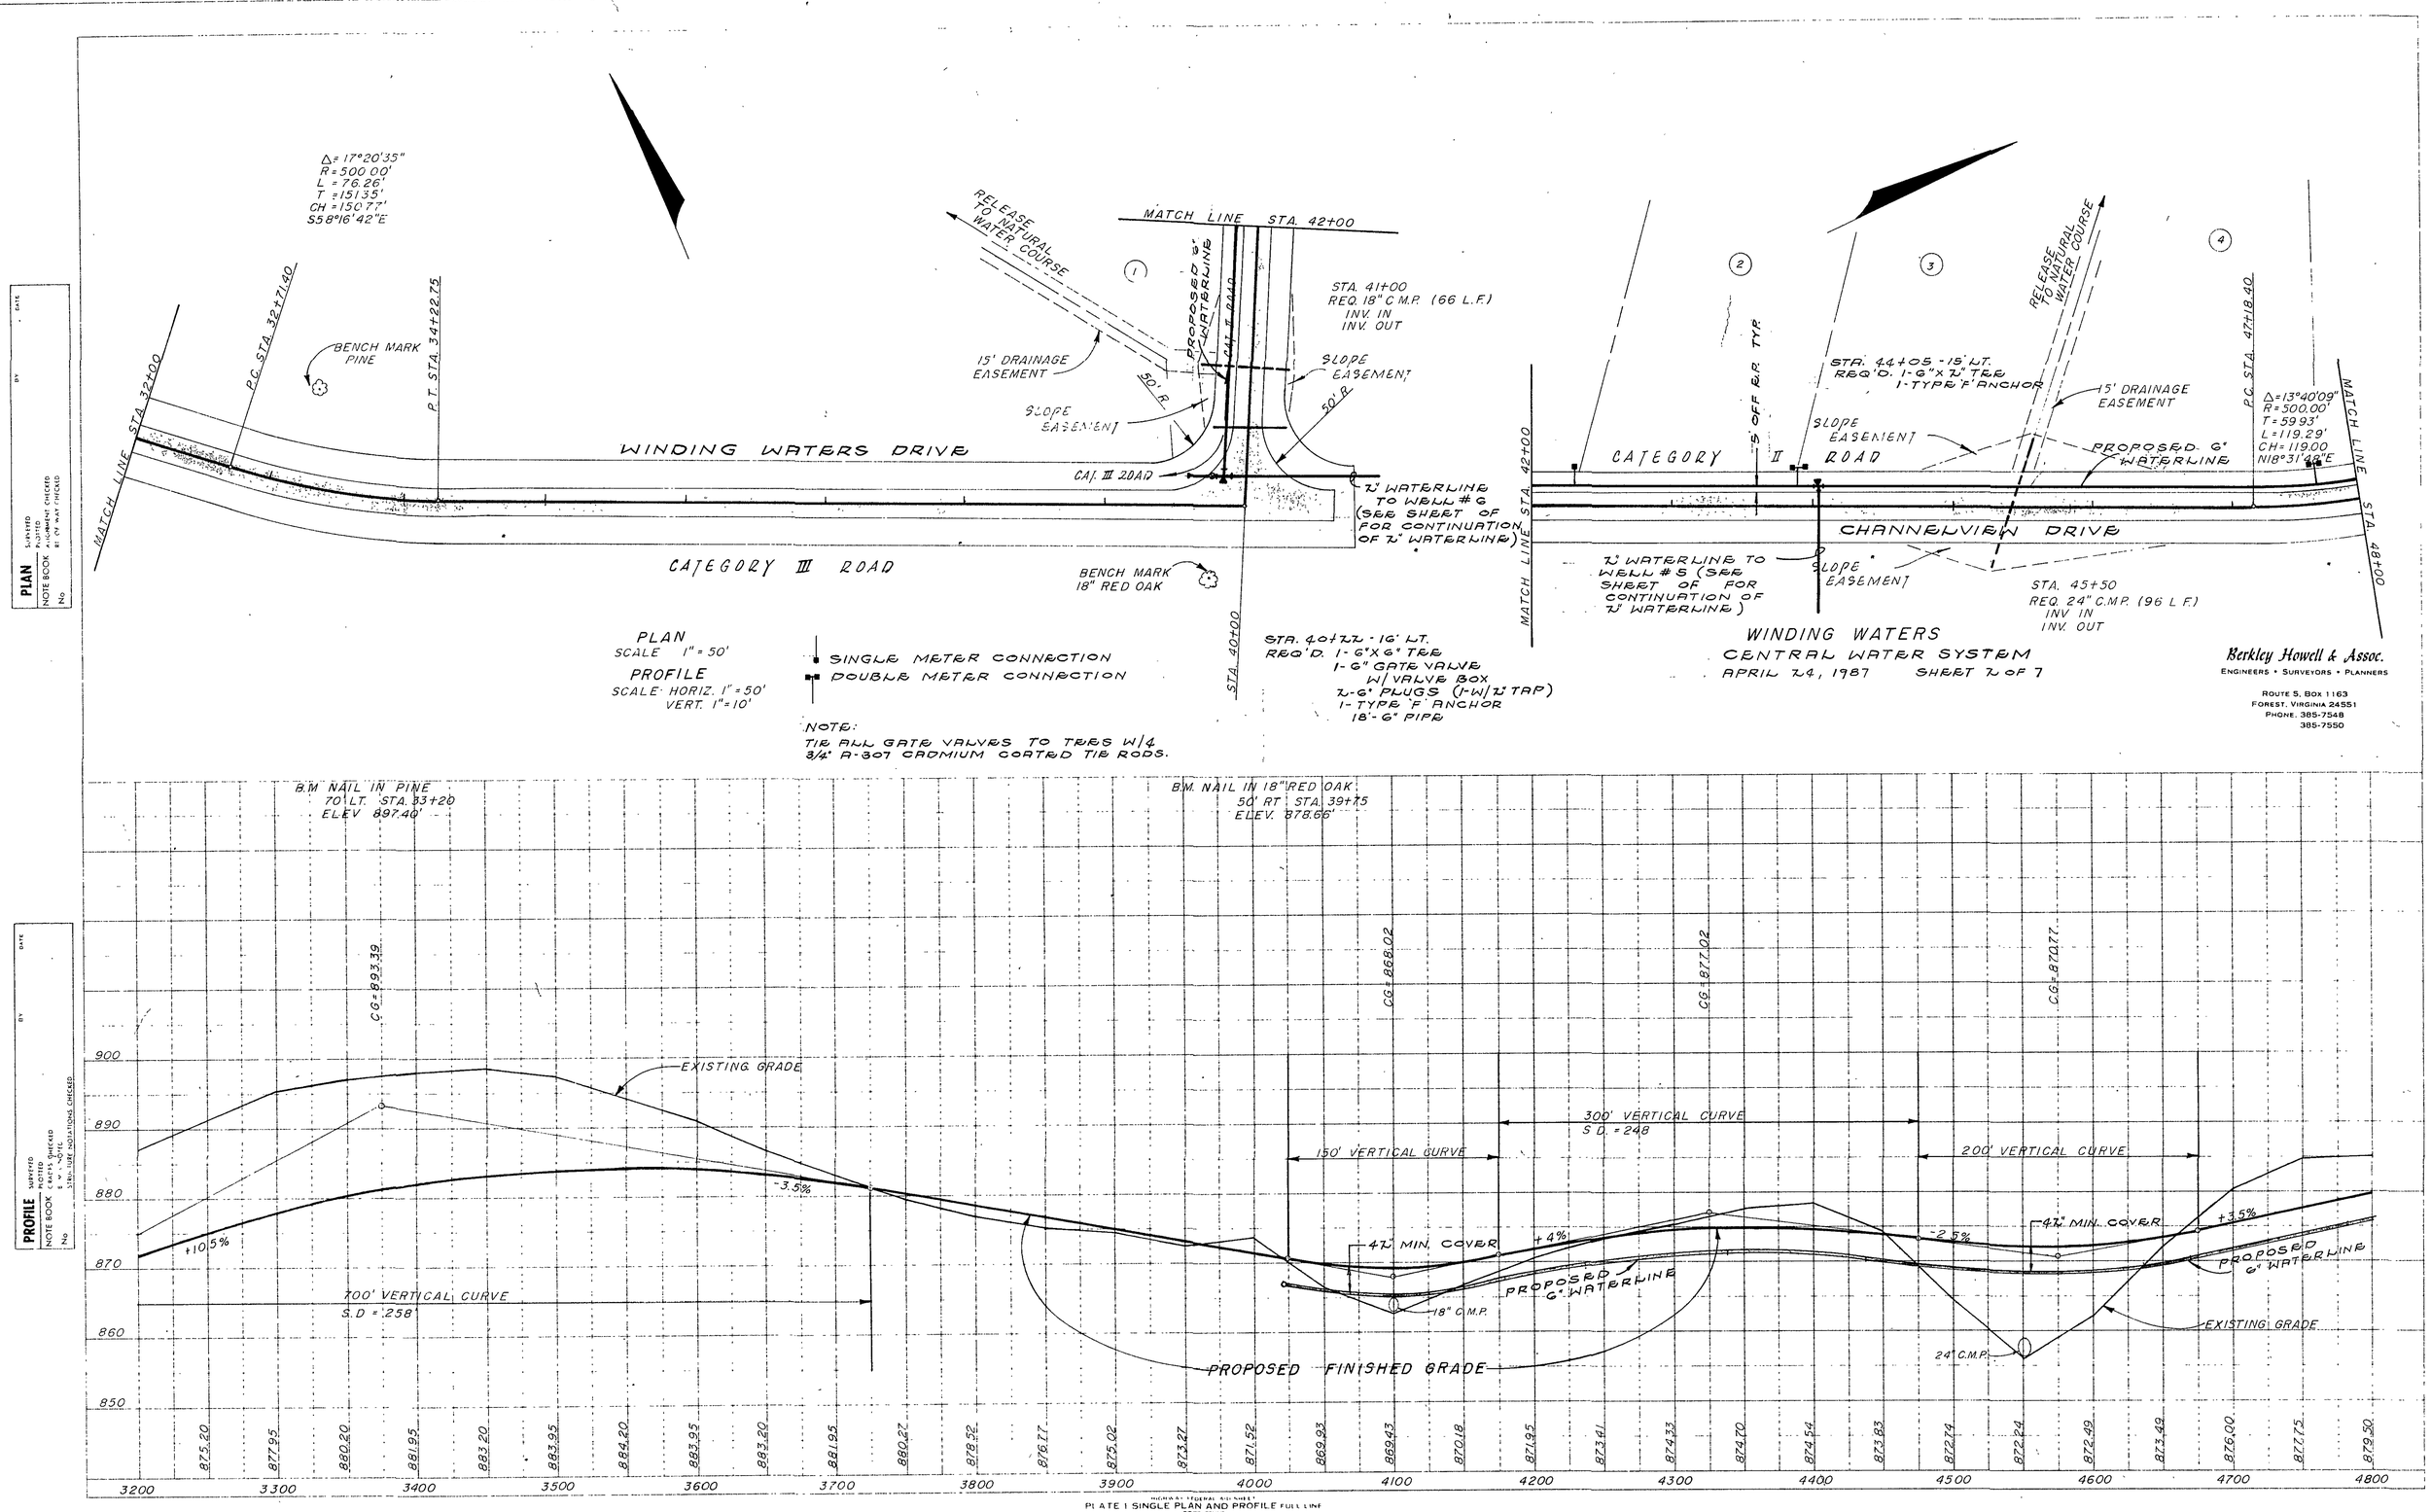

PLATE 1 SINGLE PLAN AND PROFILE FULL LINE