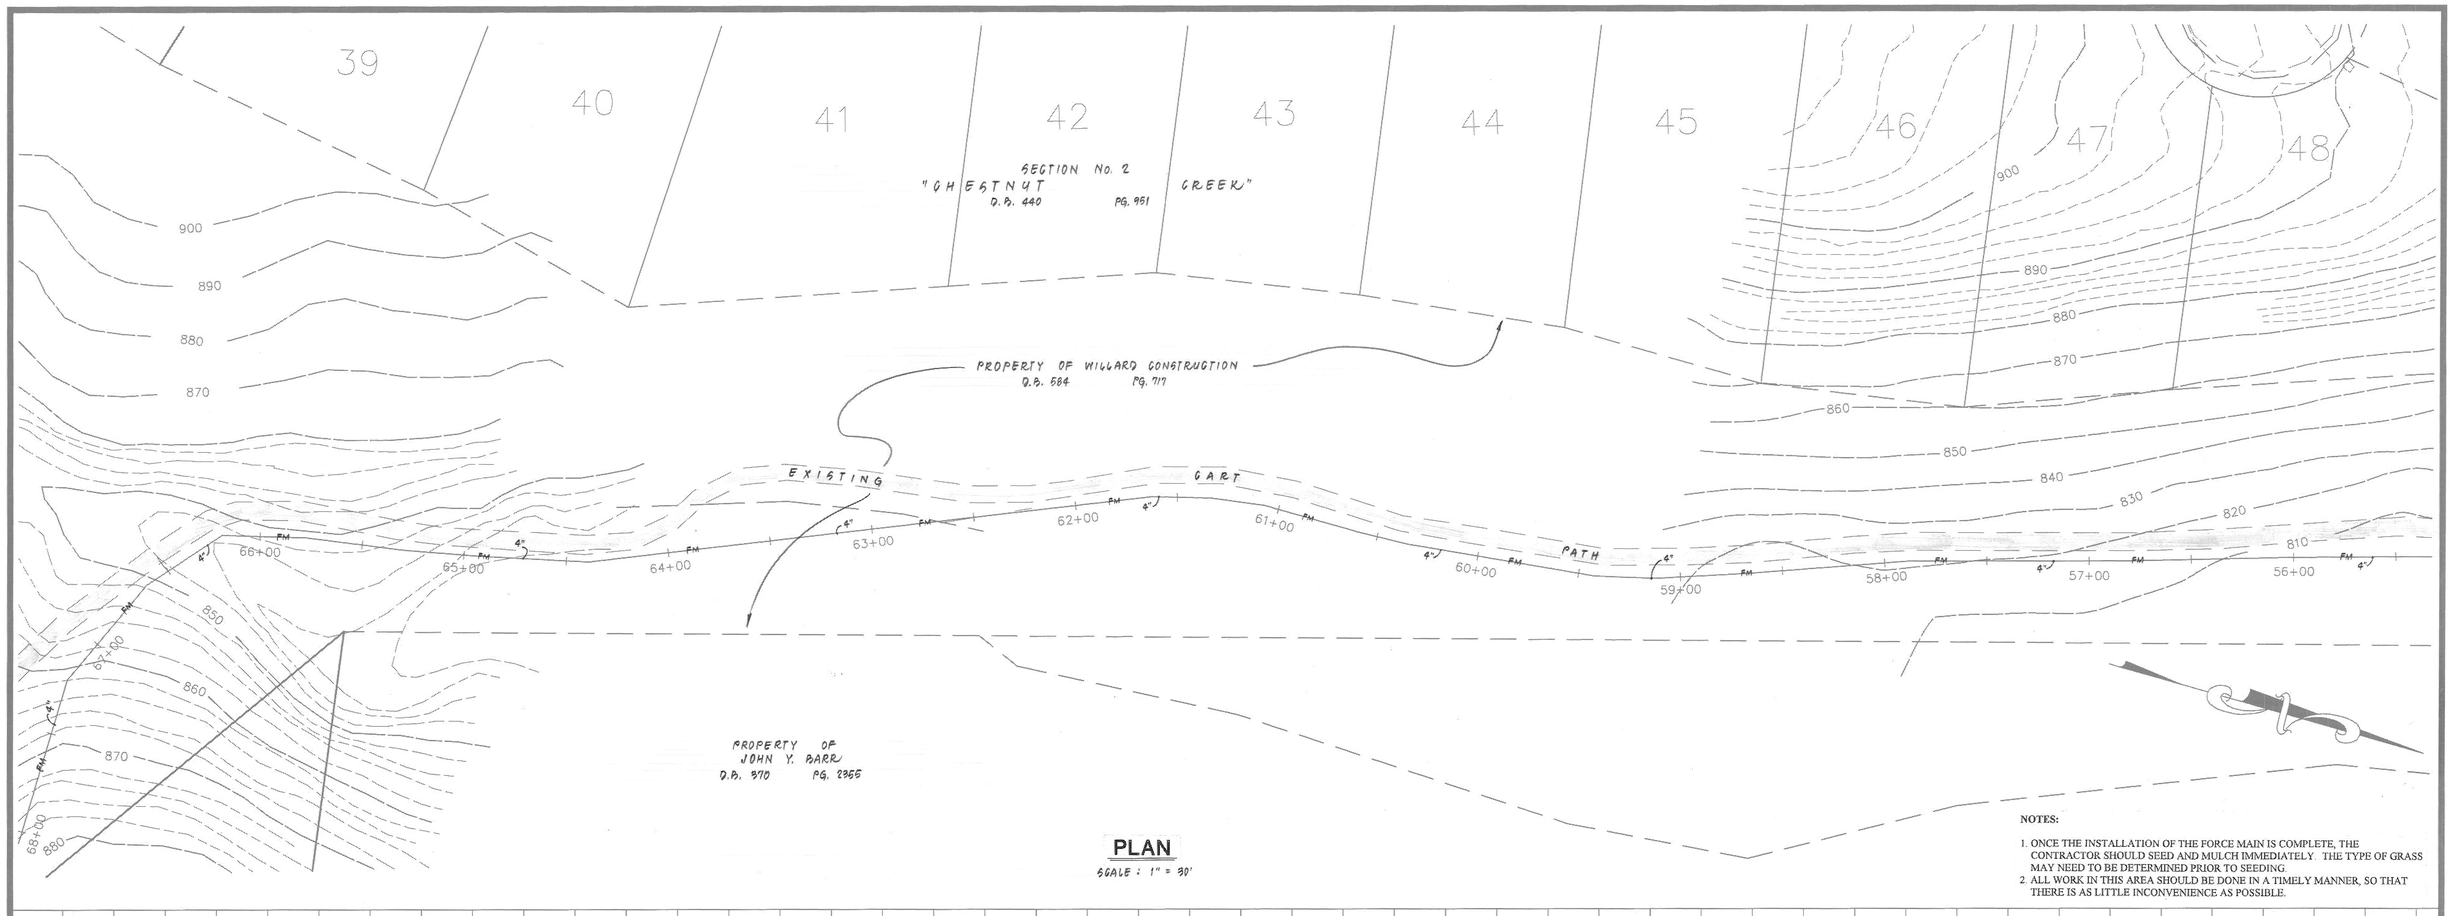

PLAN

SCALE : 1" = 30'

NOTES:

1. ONCE THE INSTALLATION OF THE FORCE MAIN IS COMPLETE, THE CONTRACTOR SHOULD SEED AND MULCH IMMEDIATELY. THE TYPE OF GRASS MAY NEED TO BE DETERMINED PRIOR TO SEEDING.
2. ALL WORK IN THIS AREA SHOULD BE DONE IN A TIMELY MANNER, SO THAT THERE IS AS LITTLE INCONVENIENCE AS POSSIBLE.

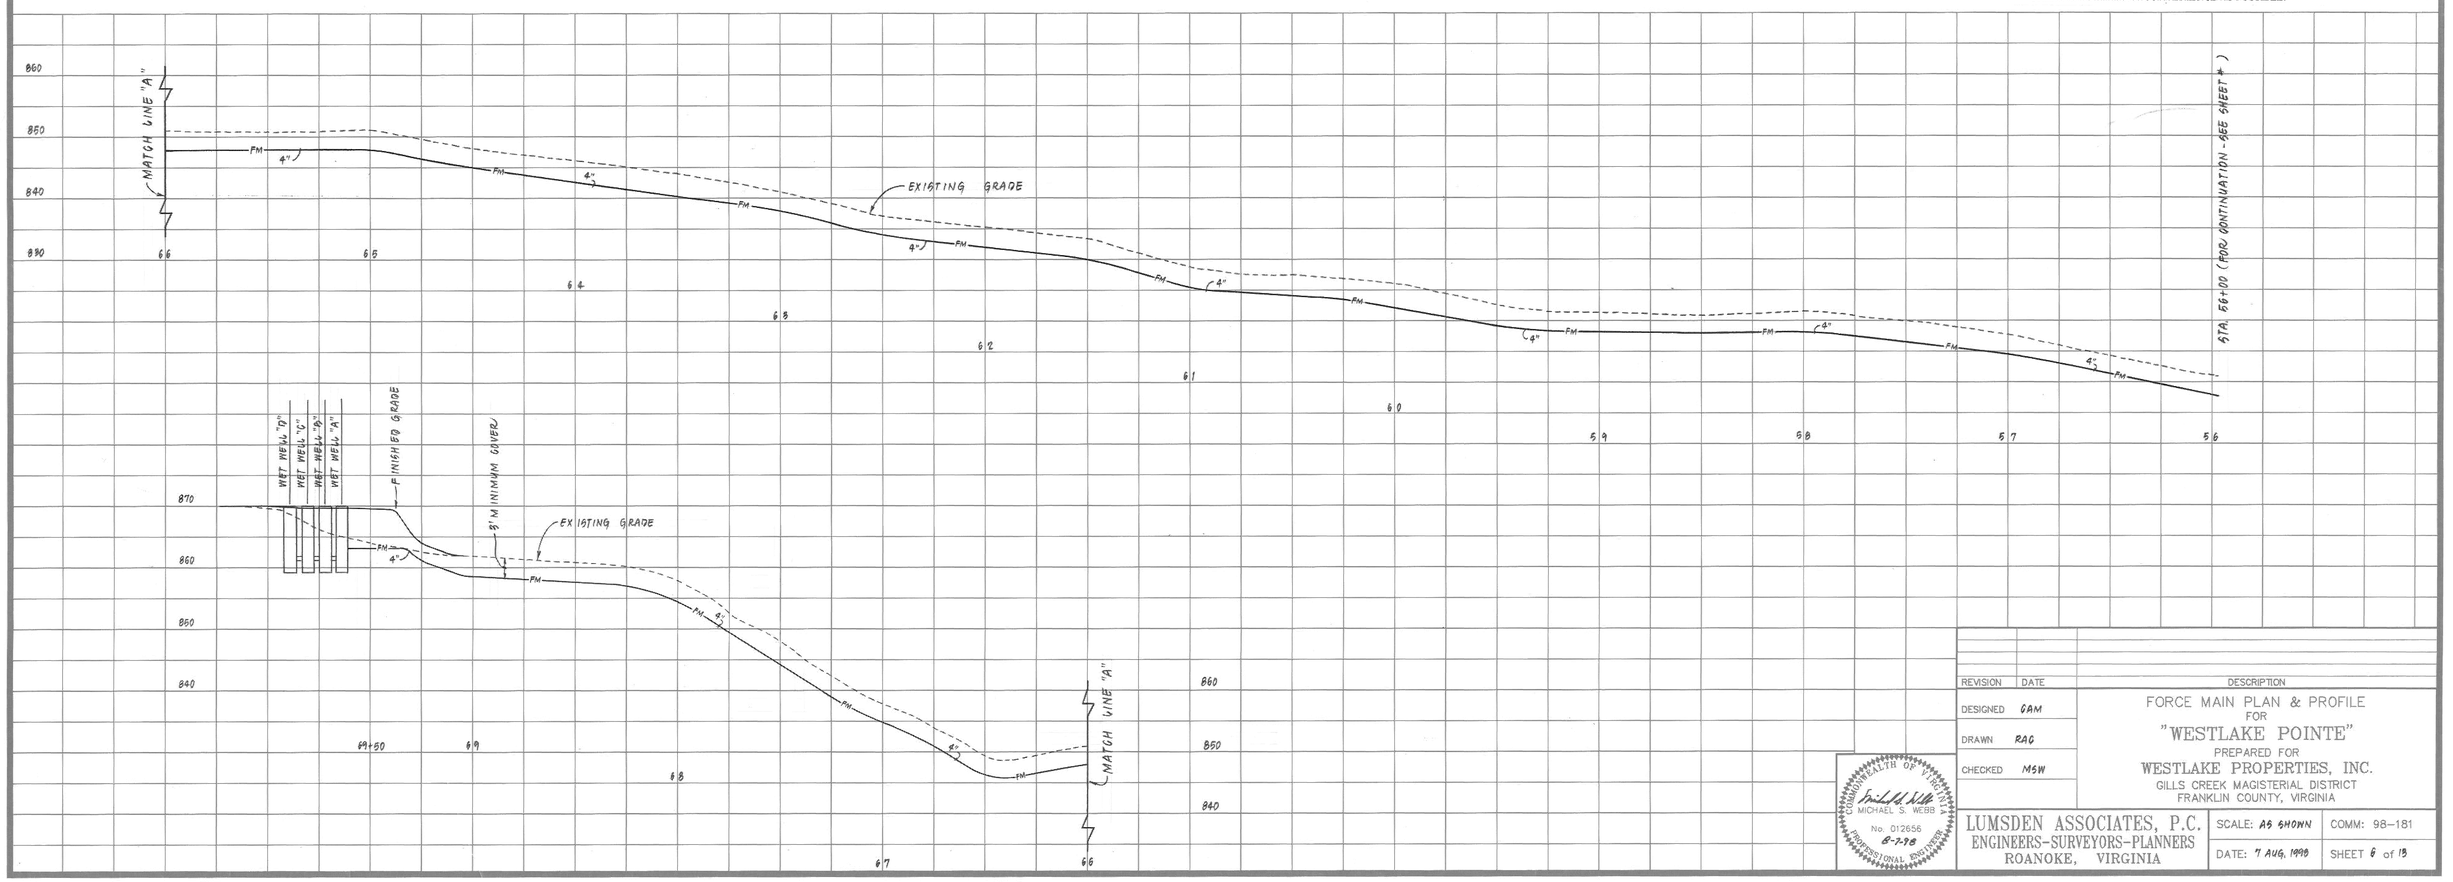

REVISION	DATE	DESCRIPTION

DESIGNED GAM
DRAWN RAG
CHECKED MSW

FORCE MAIN PLAN & PROFILE
FOR
"WESTLAKE POINTE"
PREPARED FOR
WESTLAKE PROPERTIES, INC.
GILLS CREEK MAGISTERIAL DISTRICT
FRANKLIN COUNTY, VIRGINIA

COMMONWEALTH OF VIRGINIA
MICHAEL S. WEBB
No. 012656
8-7-98
PROFESSIONAL ENGINEER

LUMSDEN ASSOCIATES, P.C.
ENGINEERS-SURVEYORS-PLANNERS
ROANOKE, VIRGINIA

SCALE: AS SHOWN
COMM: 98-181
DATE: 7 AUG. 1998
SHEET 6 of 13