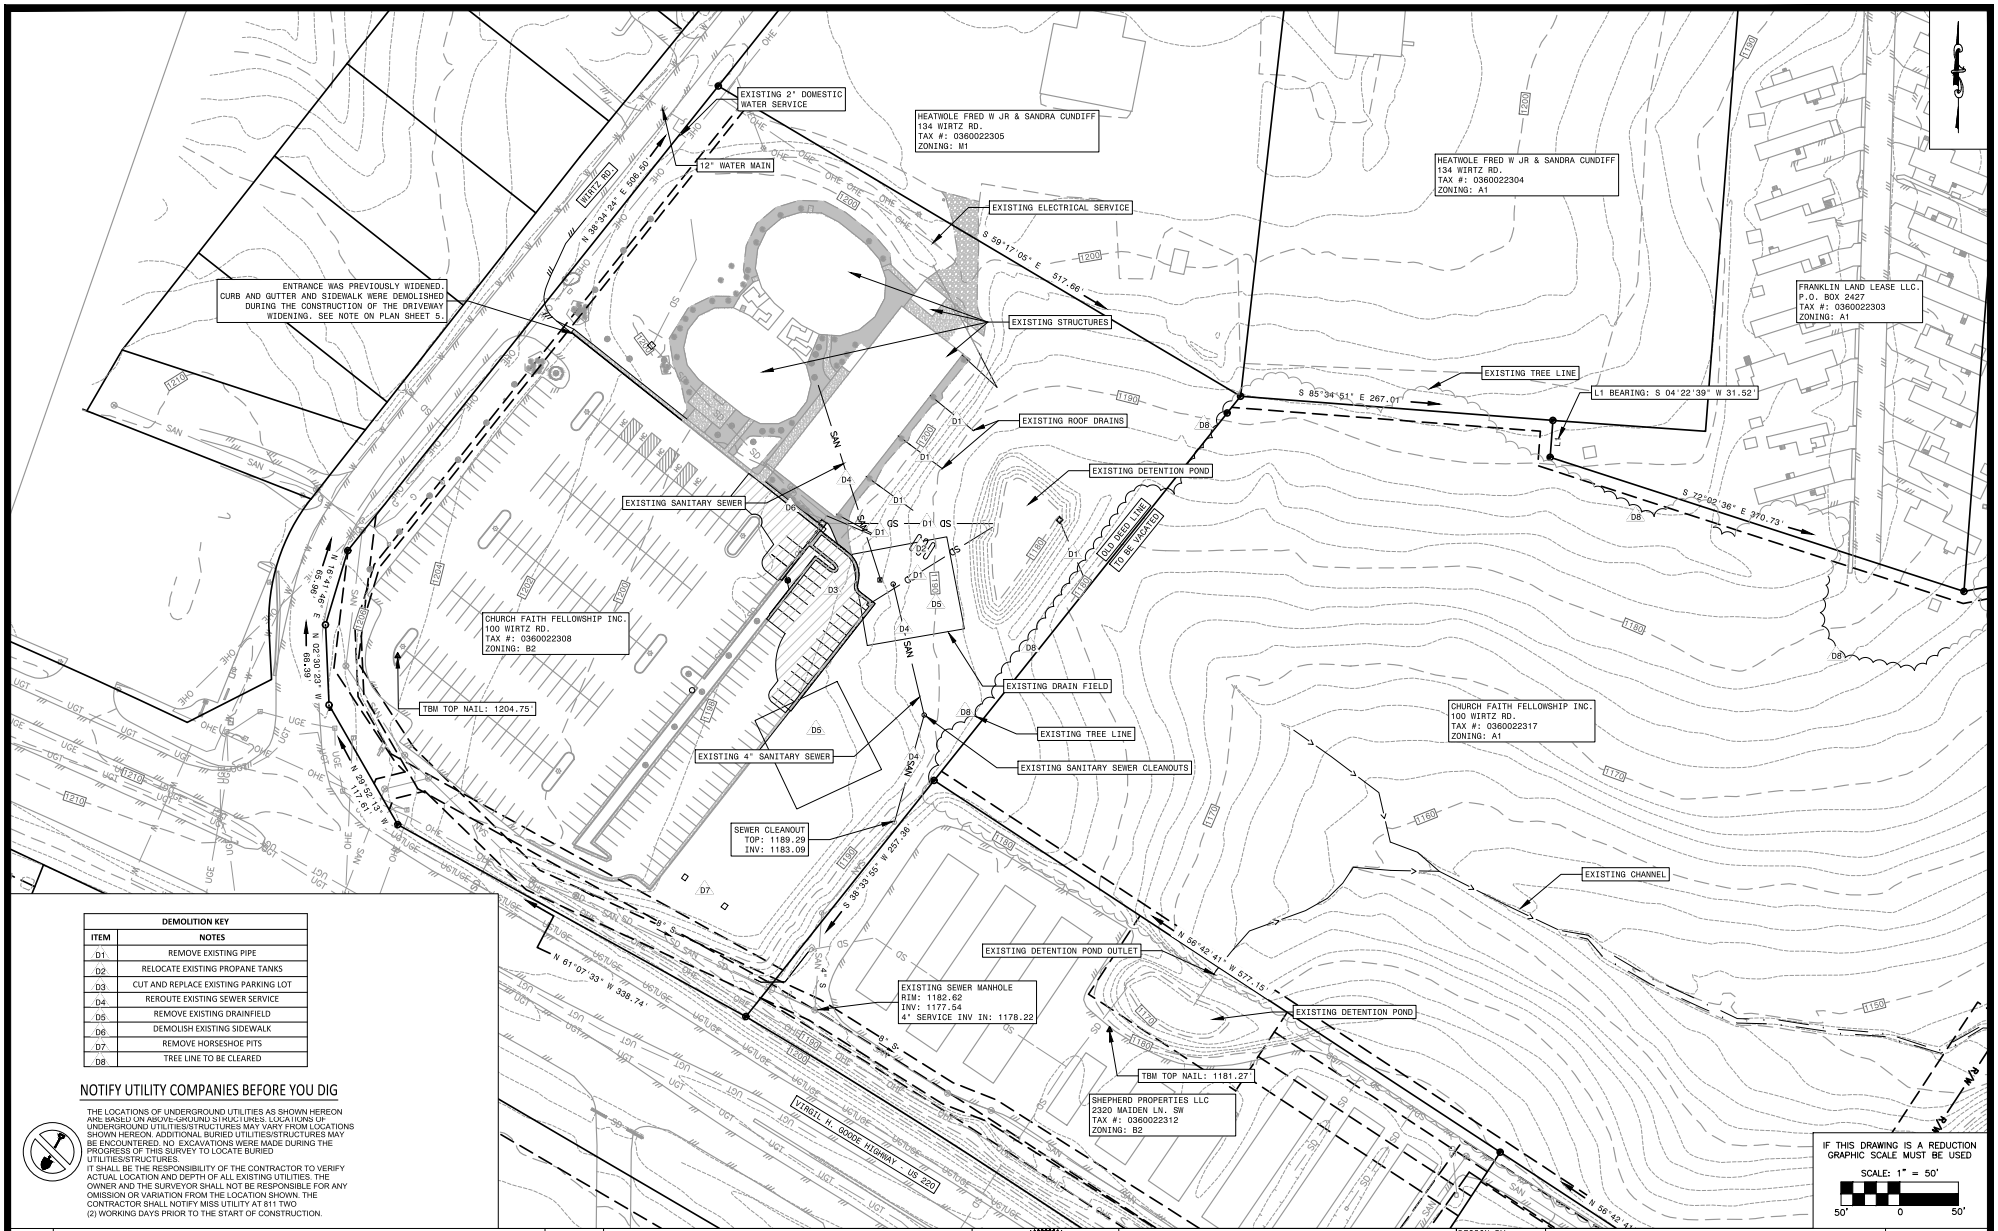

DEMOLITION KEY	
ITEM	NOTES
D1	REMOVE EXISTING PIPE
D2	RELOCATE EXISTING PROPANE TANKS
D3	CUT AND REPLACE EXISTING PARKING LOT
D4	REROUTE EXISTING SEWER SERVICE
D5	REMOVE EXISTING DRAINFIELD
D6	DEMOLISH EXISTING SIDEWALK
D7	REMOVE HORSESHOE PITS
D8	TREE LINE TO BE CLEARED

NOTIFY UTILITY COMPANIES BEFORE YOU DIG

THE LOCATIONS OF UNDERGROUND UTILITIES AS SHOWN HEREON ARE BASED ON ABOVE-GROUND STRUCTURES. LOCATIONS OF UNDERGROUND UTILITIES/STRUCTURES MAY VARY FROM LOCATIONS SHOWN HEREON. ADDITIONAL BURIED UTILITIES/STRUCTURES MAY BE ENCOUNTERED. NO EXCAVATIONS WERE MADE DURING THE PROGRESS OF THIS SURVEY TO LOCATE BURIED UTILITIES/STRUCTURES.
IT SHALL BE THE RESPONSIBILITY OF THE CONTRACTOR TO VERIFY ACTUAL LOCATION AND DEPTH OF ALL EXISTING UTILITIES. THE OWNER AND THE SURVEYOR SHALL NOT BE RESPONSIBLE FOR ANY OMISSION OR VARIATION FROM THE LOCATION SHOWN. THE CONTRACTOR SHALL NOTIFY MISS UTILITY AT 811 TWO (2) WORKING DAYS PRIOR TO THE START OF CONSTRUCTION.

IF THIS DRAWING IS A REDUCTION GRAPHIC SCALE MUST BE USED
SCALE: 1" = 50'
50' 0 50'

No:	Revisions:	Date:

earth environmental and civil
ADDRESS:
235 CLAIBORNE AVE.
ROCKY MOUNT, VA 24151
PHONE NUMBERS:
PHONE: (540) 483-5975
WEBSITE
WWW.EARTHENV.COM

COMMONWEALTH OF VIRGINIA
TED CONWAY HARRIS
Lic. No. 54939
1/13/2020
PROFESSIONAL ENGINEER

NOTE

1. TREE LINE WAS TRACED FROM 2019 AERIAL IMAGERY DOWNLOADED FROM THE VIRGINIA GEOGRAPHIC INFORMATION NETWORK (VGIN)

DESIGN BY: TCH	PROJECT: FAITH FELLOWSHIP – NEW SANCTUARY		DATE: 1/13/2020
DRAWN BY: DBF			DRAWING NUMBER: C1
REVIEWED BY: TCH	TITLE: EXISTING CONDITIONS AND DEMOLITION		SHEET NUMBER: 4
PROJECT NUMBER: 15-048	DRAWING NAME:	SCALE: 1"=50'	