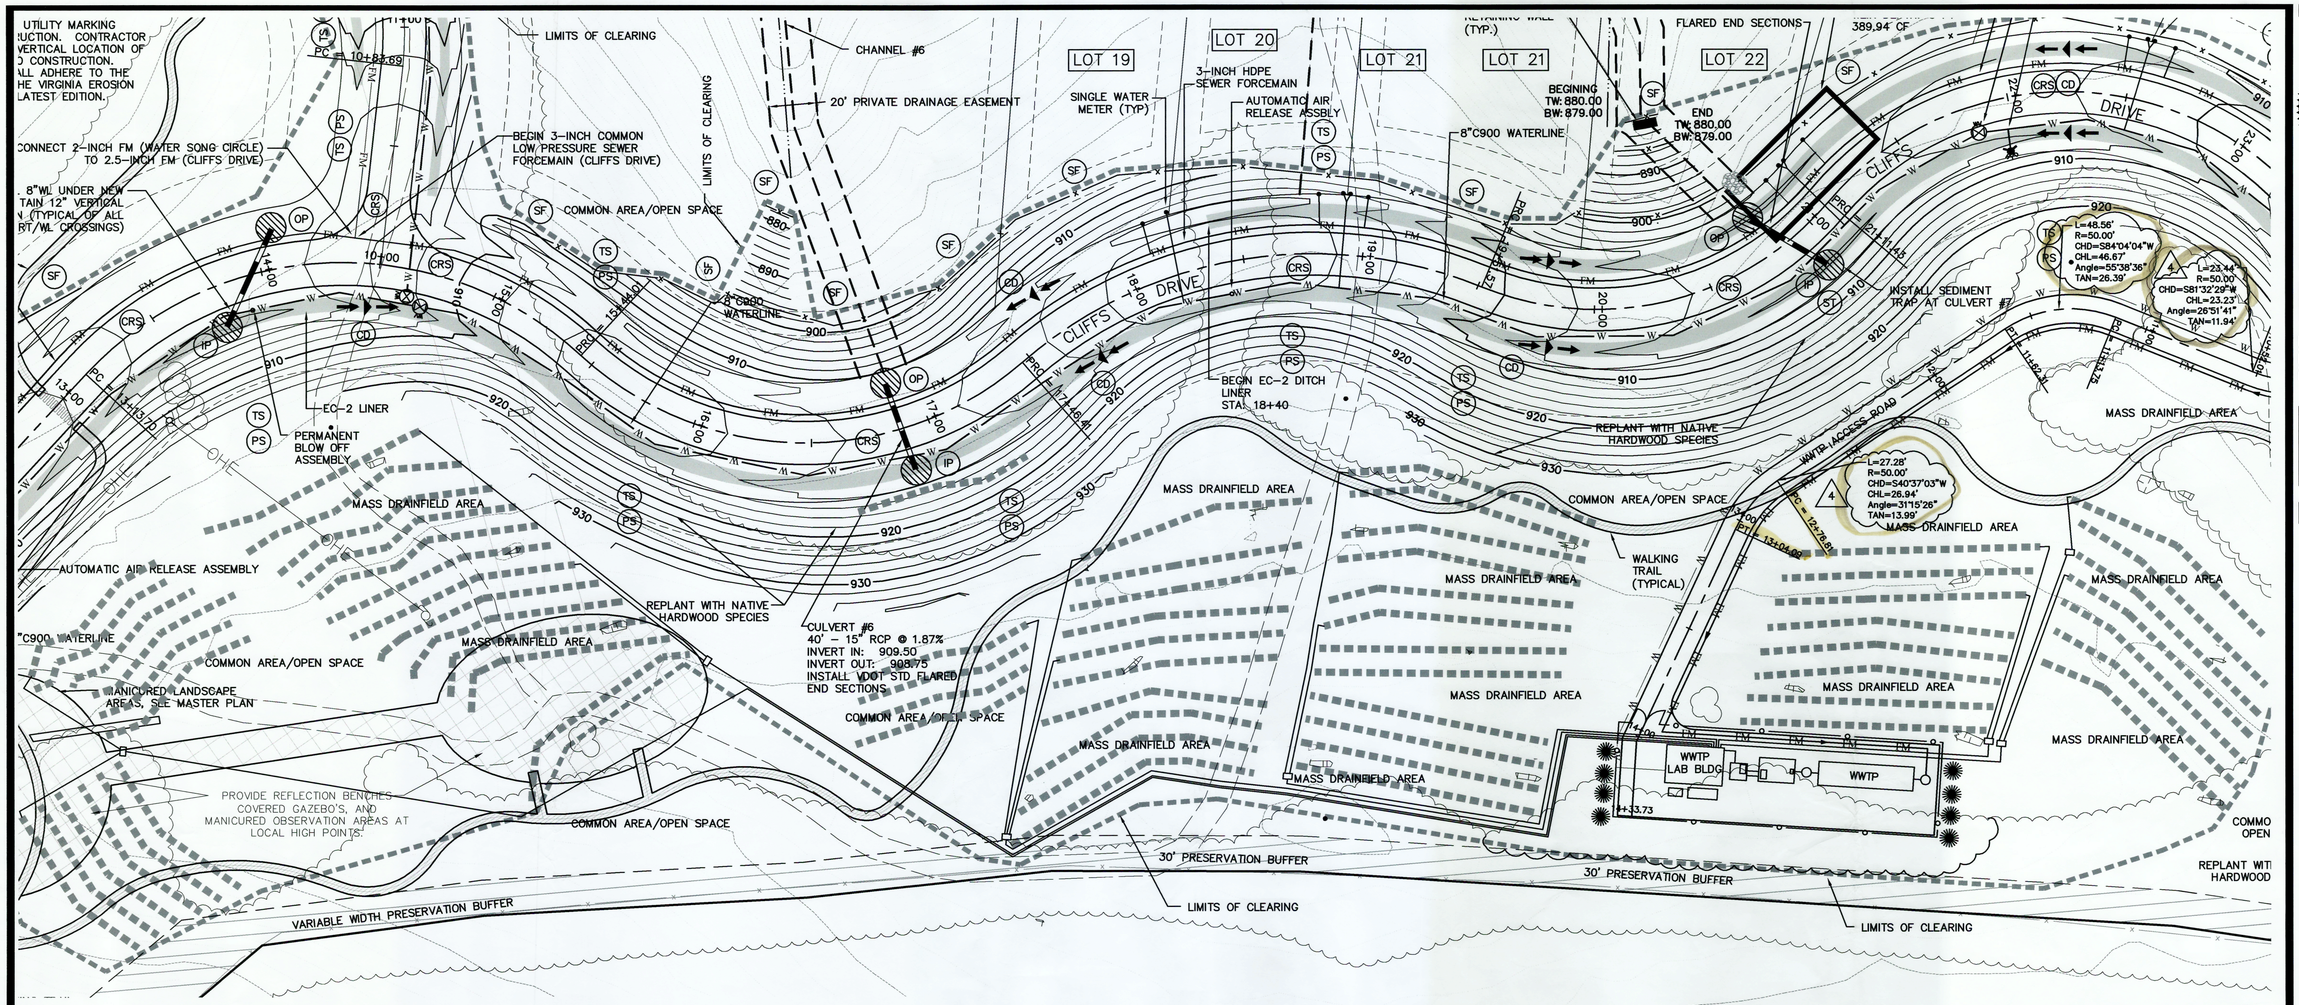

PROPERTY OF PATRICIA DELORIS D.B. 832, PG. 55 TAX NO. 52-00.1 ZONED A-1

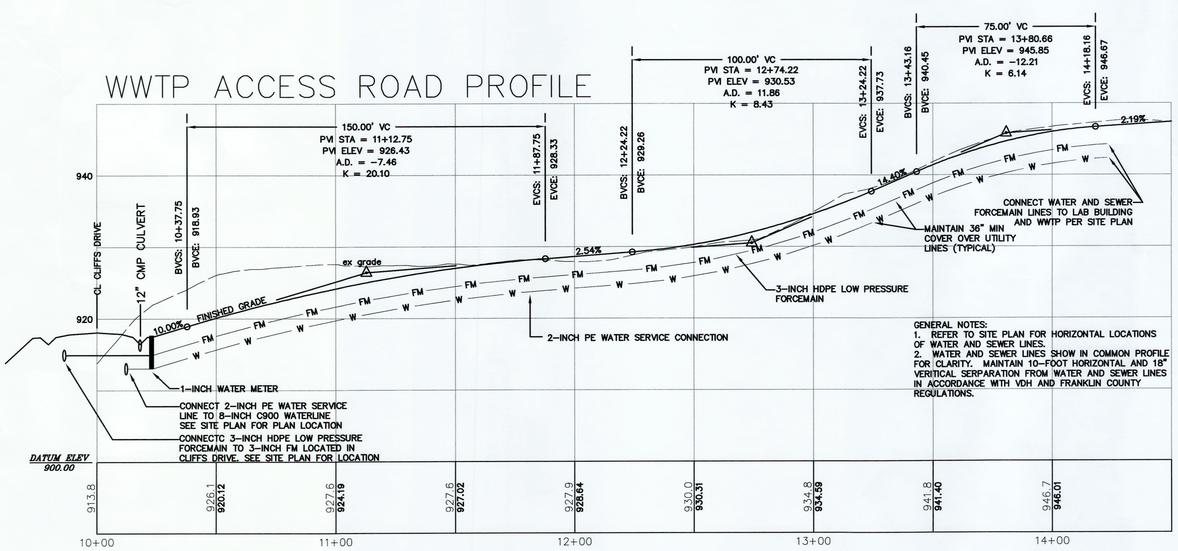

GENERAL NOTES:
1. REFER TO SITE PLAN FOR HORIZONTAL LOCATIONS OF WATER AND SEWER LINES.
2. WATER AND SEWER LINES SHOW IN COMMON PROFILE FOR CLARITY. MAINTAIN 10-FOOT HORIZONTAL AND 18" VERITICAL SERPARATION FROM WATER AND SEWER LINES IN ACCORDANCE WITH VDH AND FRANKLIN COUNTY REGULATIONS.

COMMONWEALTH OF VIRGINIA
DANIEL M. EARLY
No. 031787
PROFESSIONAL ENGINEER

ACS DESIGN

ENGINEERING • SURVEYING
LANDSCAPE ARCHITECTURE
CONSTRUCTION MANAGEMENT

2203 PETERS CREEK ROAD
ROANOKE, VIRGINIA 24017
P 540.562.2345 F 562.2344
INFO@ ACSDESIGNLLC.COM
WWW. ACSDESIGNLLC.COM

The Coves at Smith Mountain Lake
Optima Properties-Smith Mountain Lake, LLC
Franklin County, Virginia

DRAWN BY:	dme
DESIGNED BY:	dme
CHECKED BY:	
DATE:	15 May 2006
JOB NUMBER:	05271

REVISIONS:

No. 1	08/28/2006
Per VDOT/ACS	
No. 2	9/28/2006
Per SETEC/ ACS	
No. 3	05/11/2007
Final For Construction	
No. 4	12/18/2007
Curve Data Added to Acess Road	

SHEET NO.:
C1.12

Sewer System
Site Plan & Details