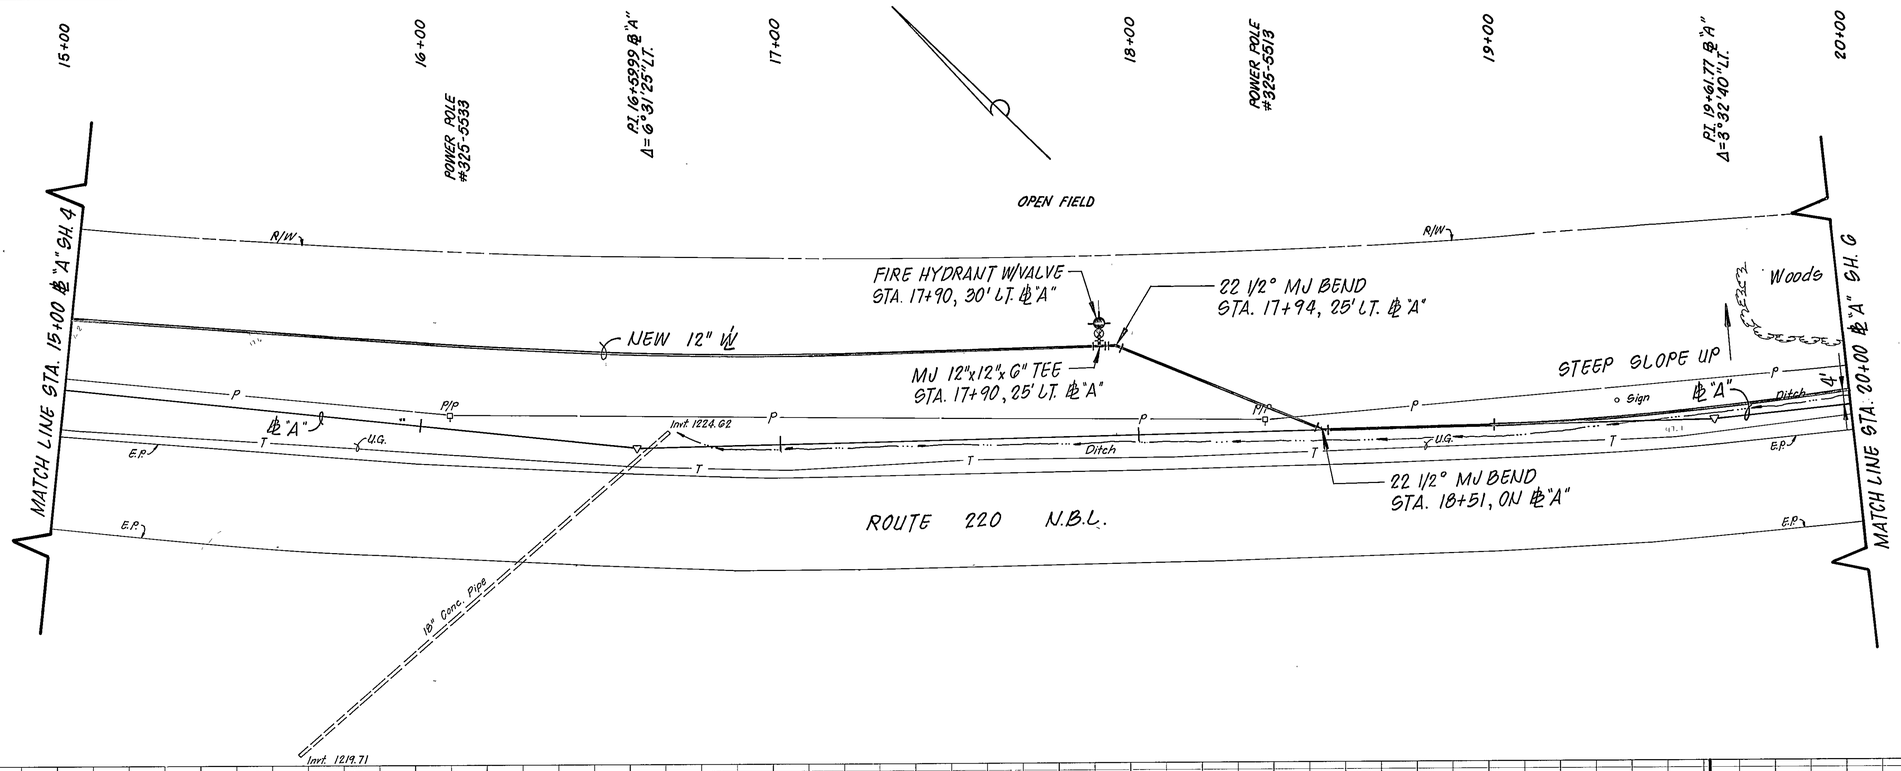

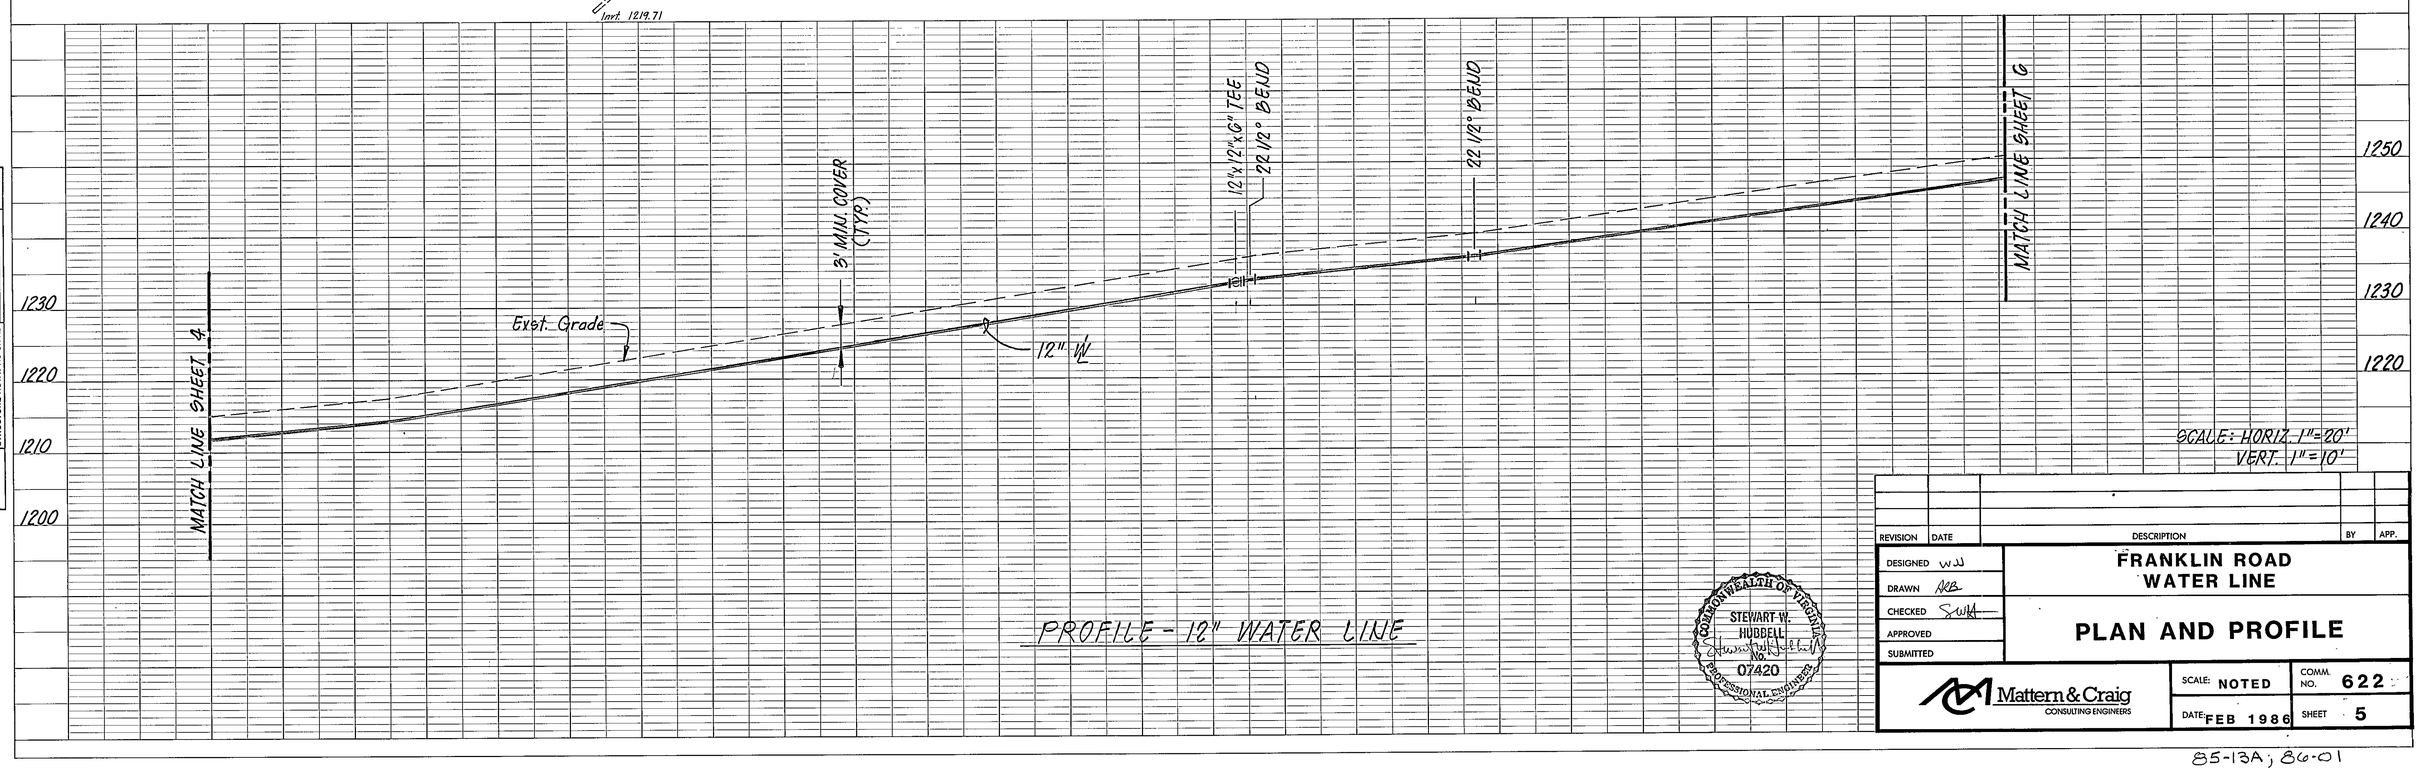

PROFILE - 12" WATER LINE

PLAN	BY	DATE
SURVEYED		
PLOTTED		
ALIGNMENT CHECKED		
RT. OF WAY CHECKED		
NOTE BOOK NO.		

PROFILE	BY	DATE
SURVEYED		
PLOTTED		
GRADES CHECKED		
R/W PROFILE		
STRUCTURE NOTATNS CHKD		
NOTE BOOK NO.		

REVISION	DATE	DESCRIPTION	BY	APP.

DESIGNED WJJ
DRAWN RRB
CHECKED SWH
APPROVED
SUBMITTED

COMMONWEALTH OF VIRGINIA
STEWART W. HUBBELL
No. 07420
PROFESSIONAL ENGINEER

FRANKLIN ROAD WATER LINE

PLAN AND PROFILE

Mattern & Craig
CONSULTING ENGINEERS

SCALE: NOTED
COMM. NO. 622
DATE FEB 1986
SHEET 5

85-13A; 86-01