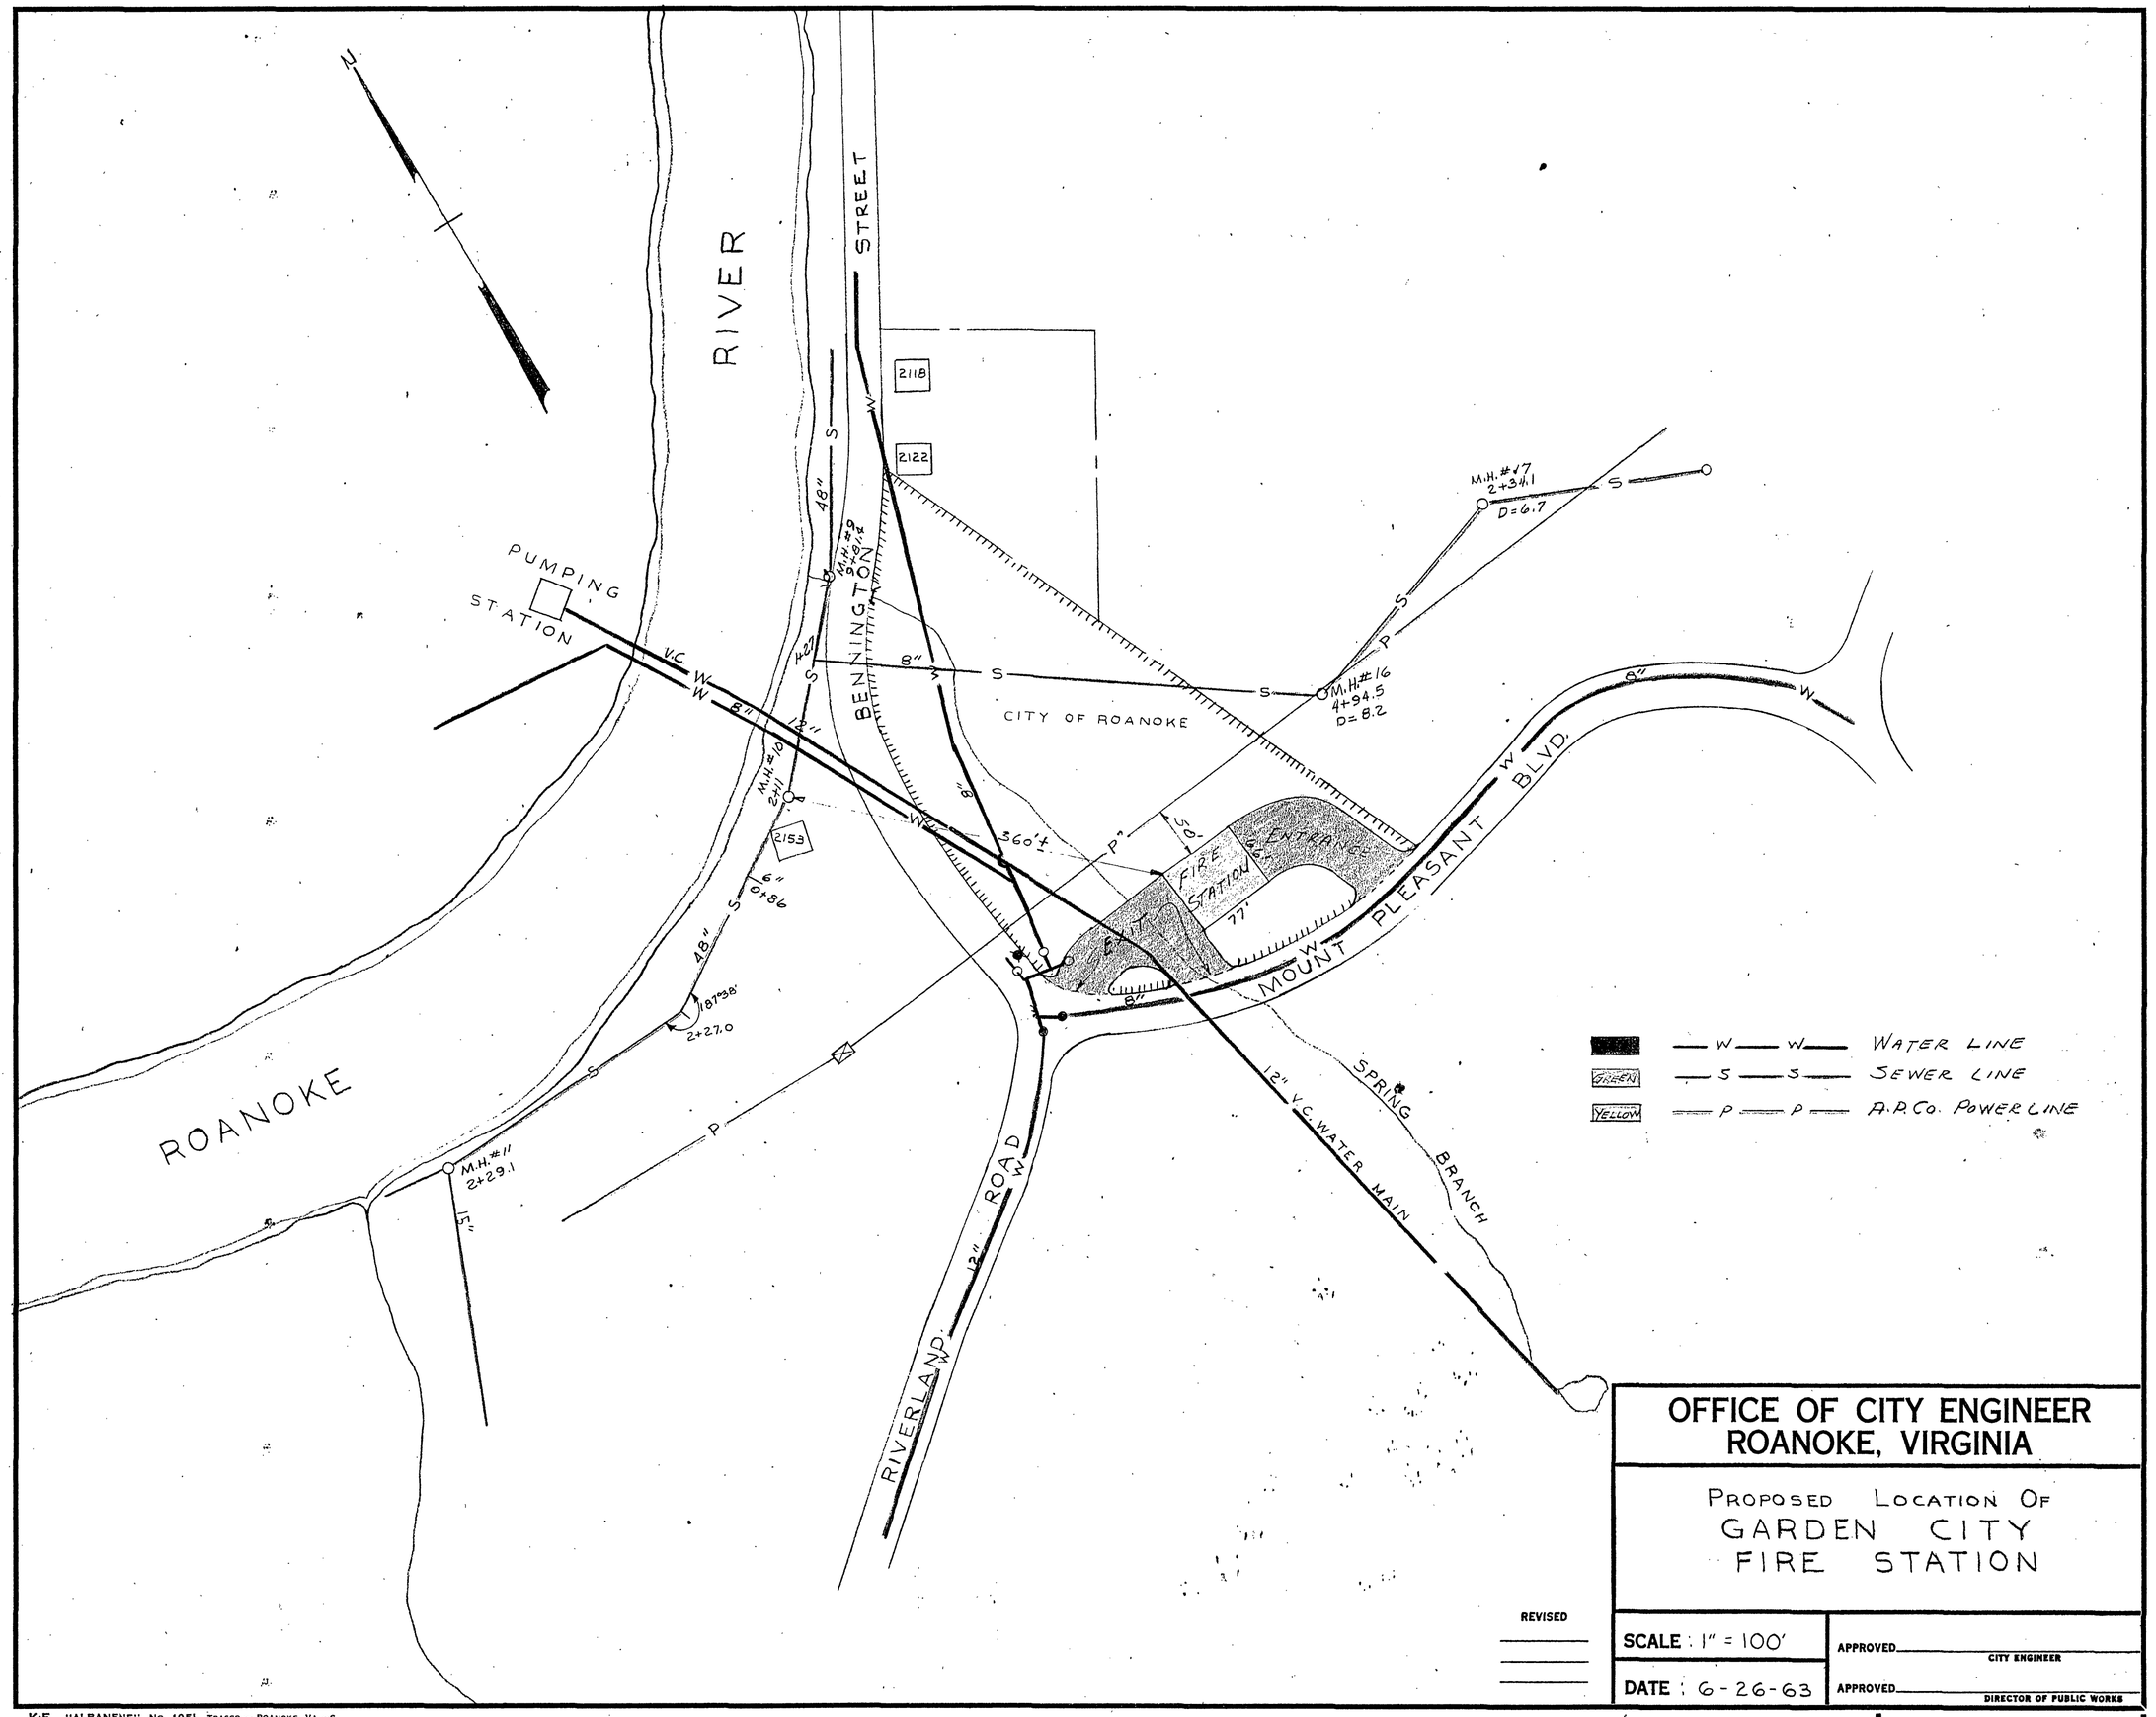

REVISED

OFFICE OF CITY ENGINEER
ROANOKE, VIRGINIA

PROPOSED LOCATION OF
GARDEN CITY
FIRE STATION

SCALE : 1" = 100'

DATE : 6-26-63

APPROVED _____ CITY ENGINEER

APPROVED _____ DIRECTOR OF PUBLIC WORKS

OFFICE COPY

PLAN NO. 4800

K·E "ALBANENE" No. 195L TRACSO — ROANOKE, VA.—S