P:\B09\100\B09134B\B09134B-01\CAD\B09134B-01_DSN-T-4 KEY SHEET.dwg November 12, 2009 1:47:22 PM

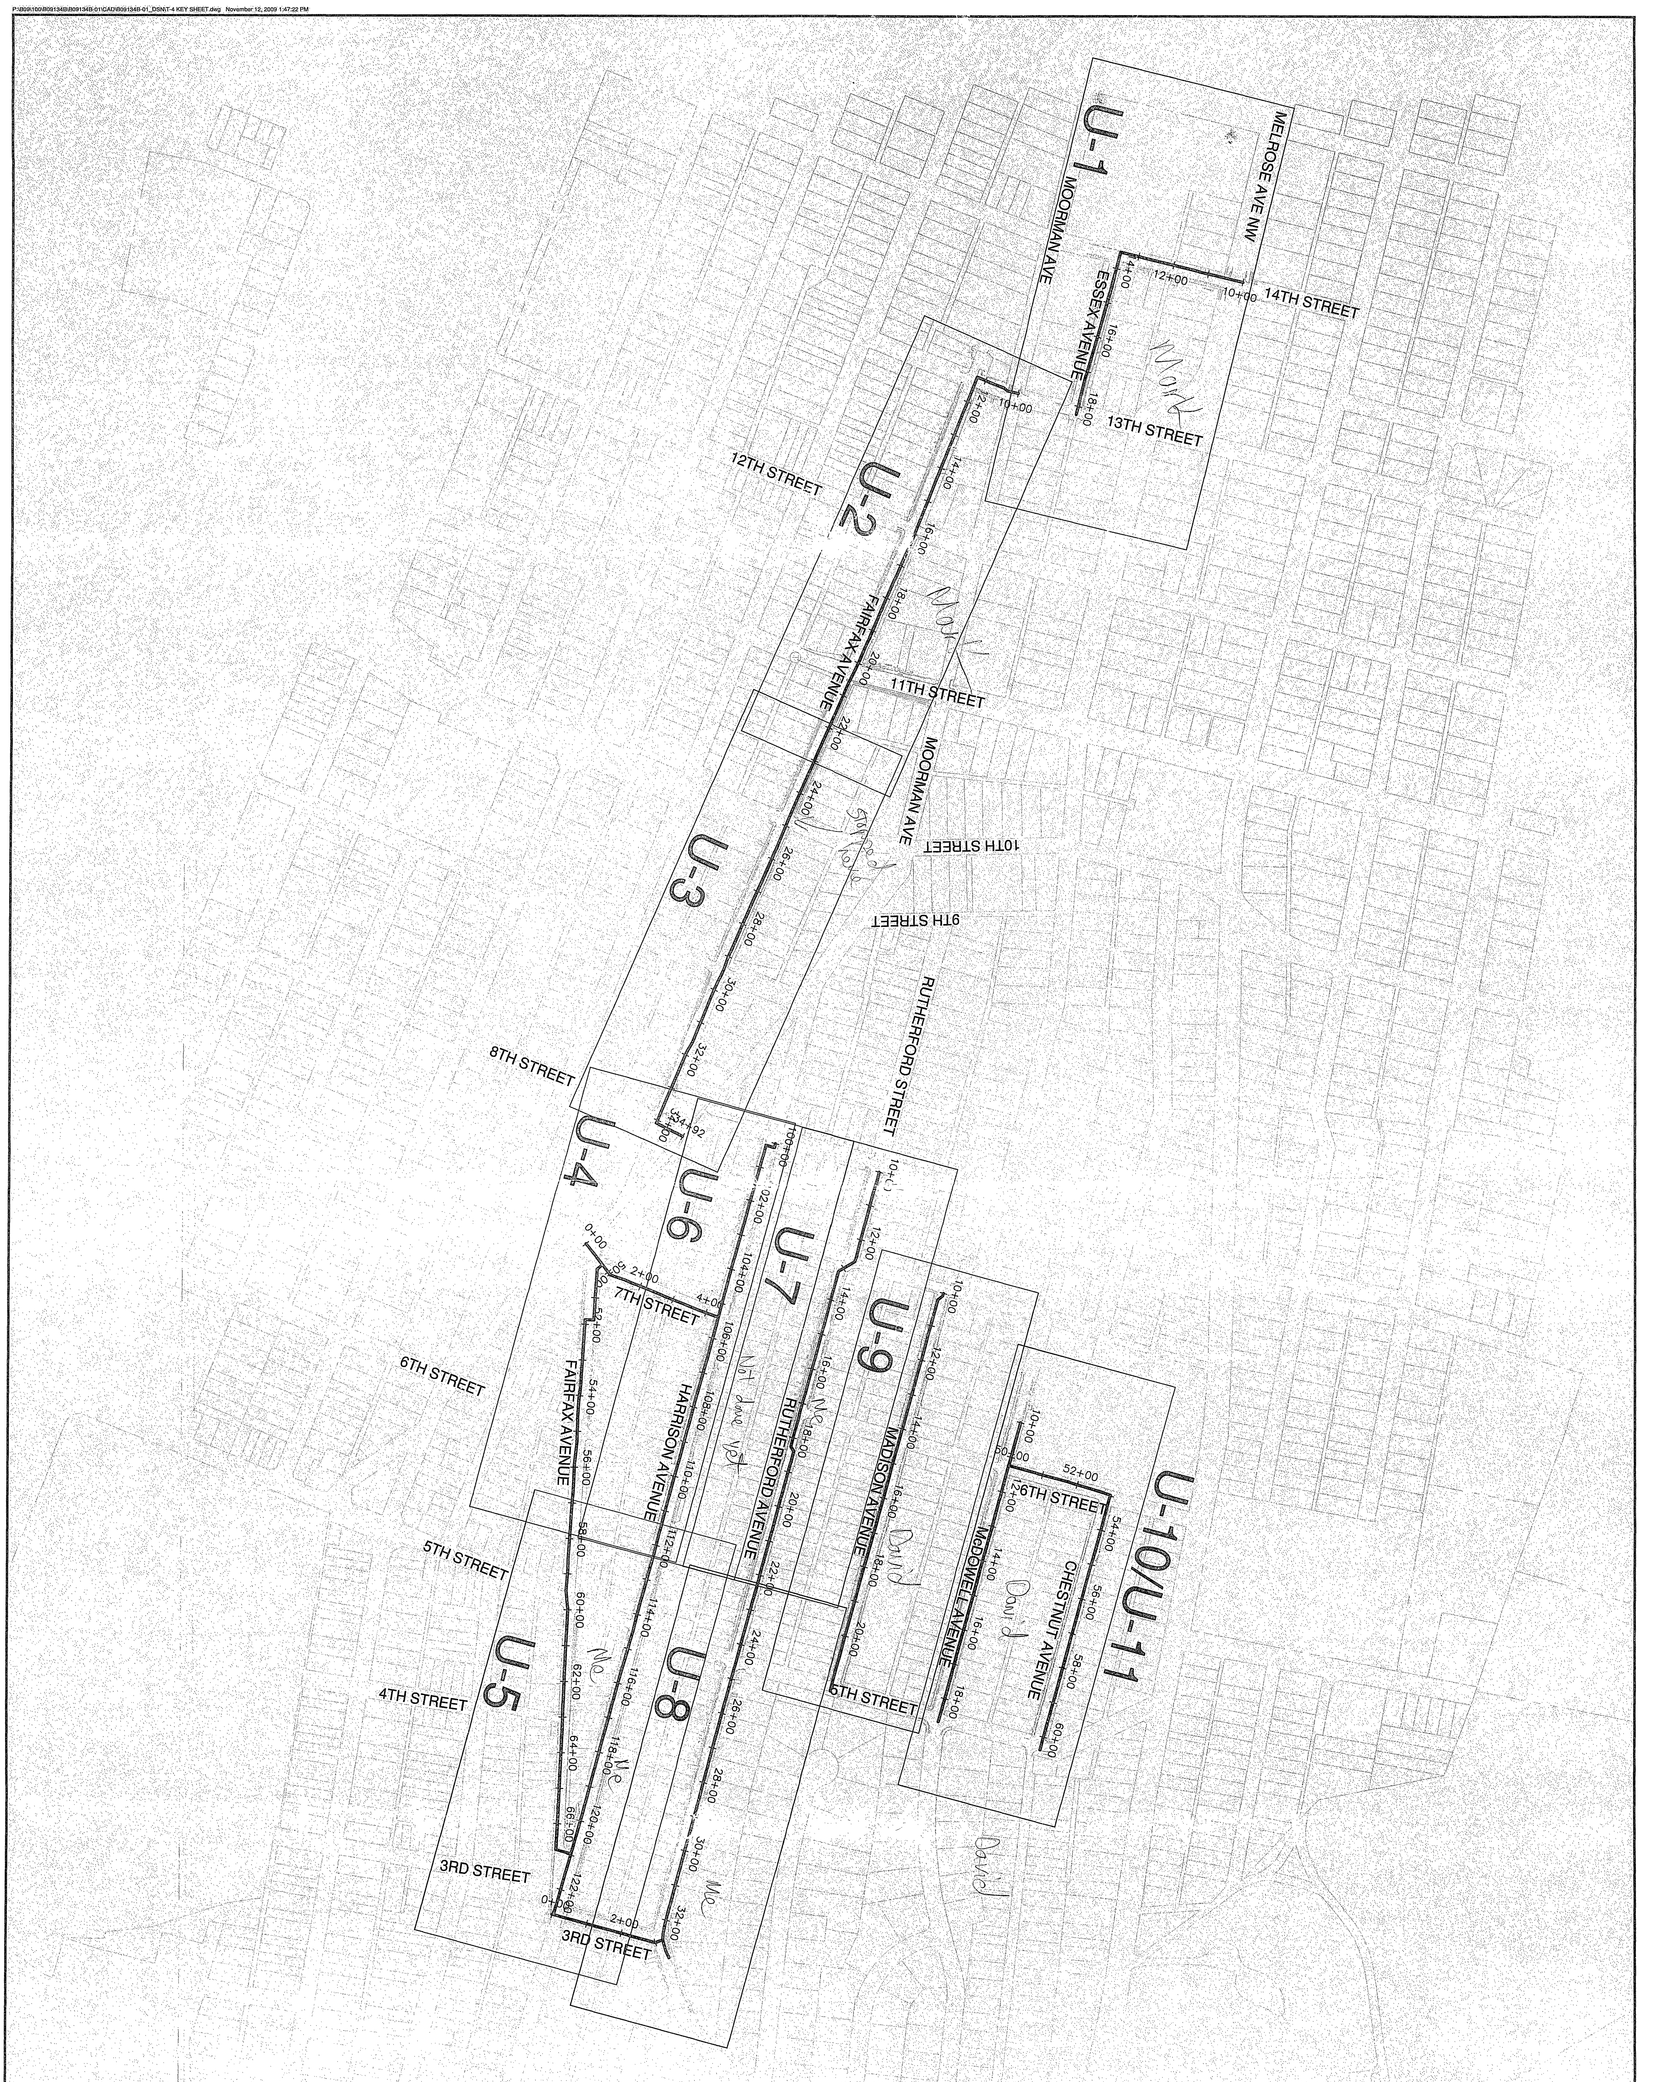

KEY SHEET

HARRISON AREA PHASE 3 WATERLINE REPLACEMENTS

CITY OF ROANOKE, VIRGINIA

REVISIONS

⚠ OCTOBER 15, 2009

⚠ OCTOBER 29, 2009
PER WWMA AND CITY OF ROANOKE COMMENTS

APPROVED
DEC 14 2009

DESIGNED BY: RMH
DRAWN BY: SAK
CHECKED BY: TOM
SCALE: 1" = 200'
DATE: SEPTEMBER 30, 2009
PROJECT NUMBER: B09134B-01

T-4

Draper Aden Associates
Engineering • Surveying • Environmental Services
Blacksburg, VA
2206 South Main Street
Blacksburg, VA 24060
540-552-0444 Fax: 540-552-0291
www.daa.com
Richmond, VA
Charlottesville, VA
Hampton Roads, VA

COMMONWEALTH OF VIRGINIA
RANDALL M. HANCOCK
LICENSED
PROFESSIONAL ENGINEER