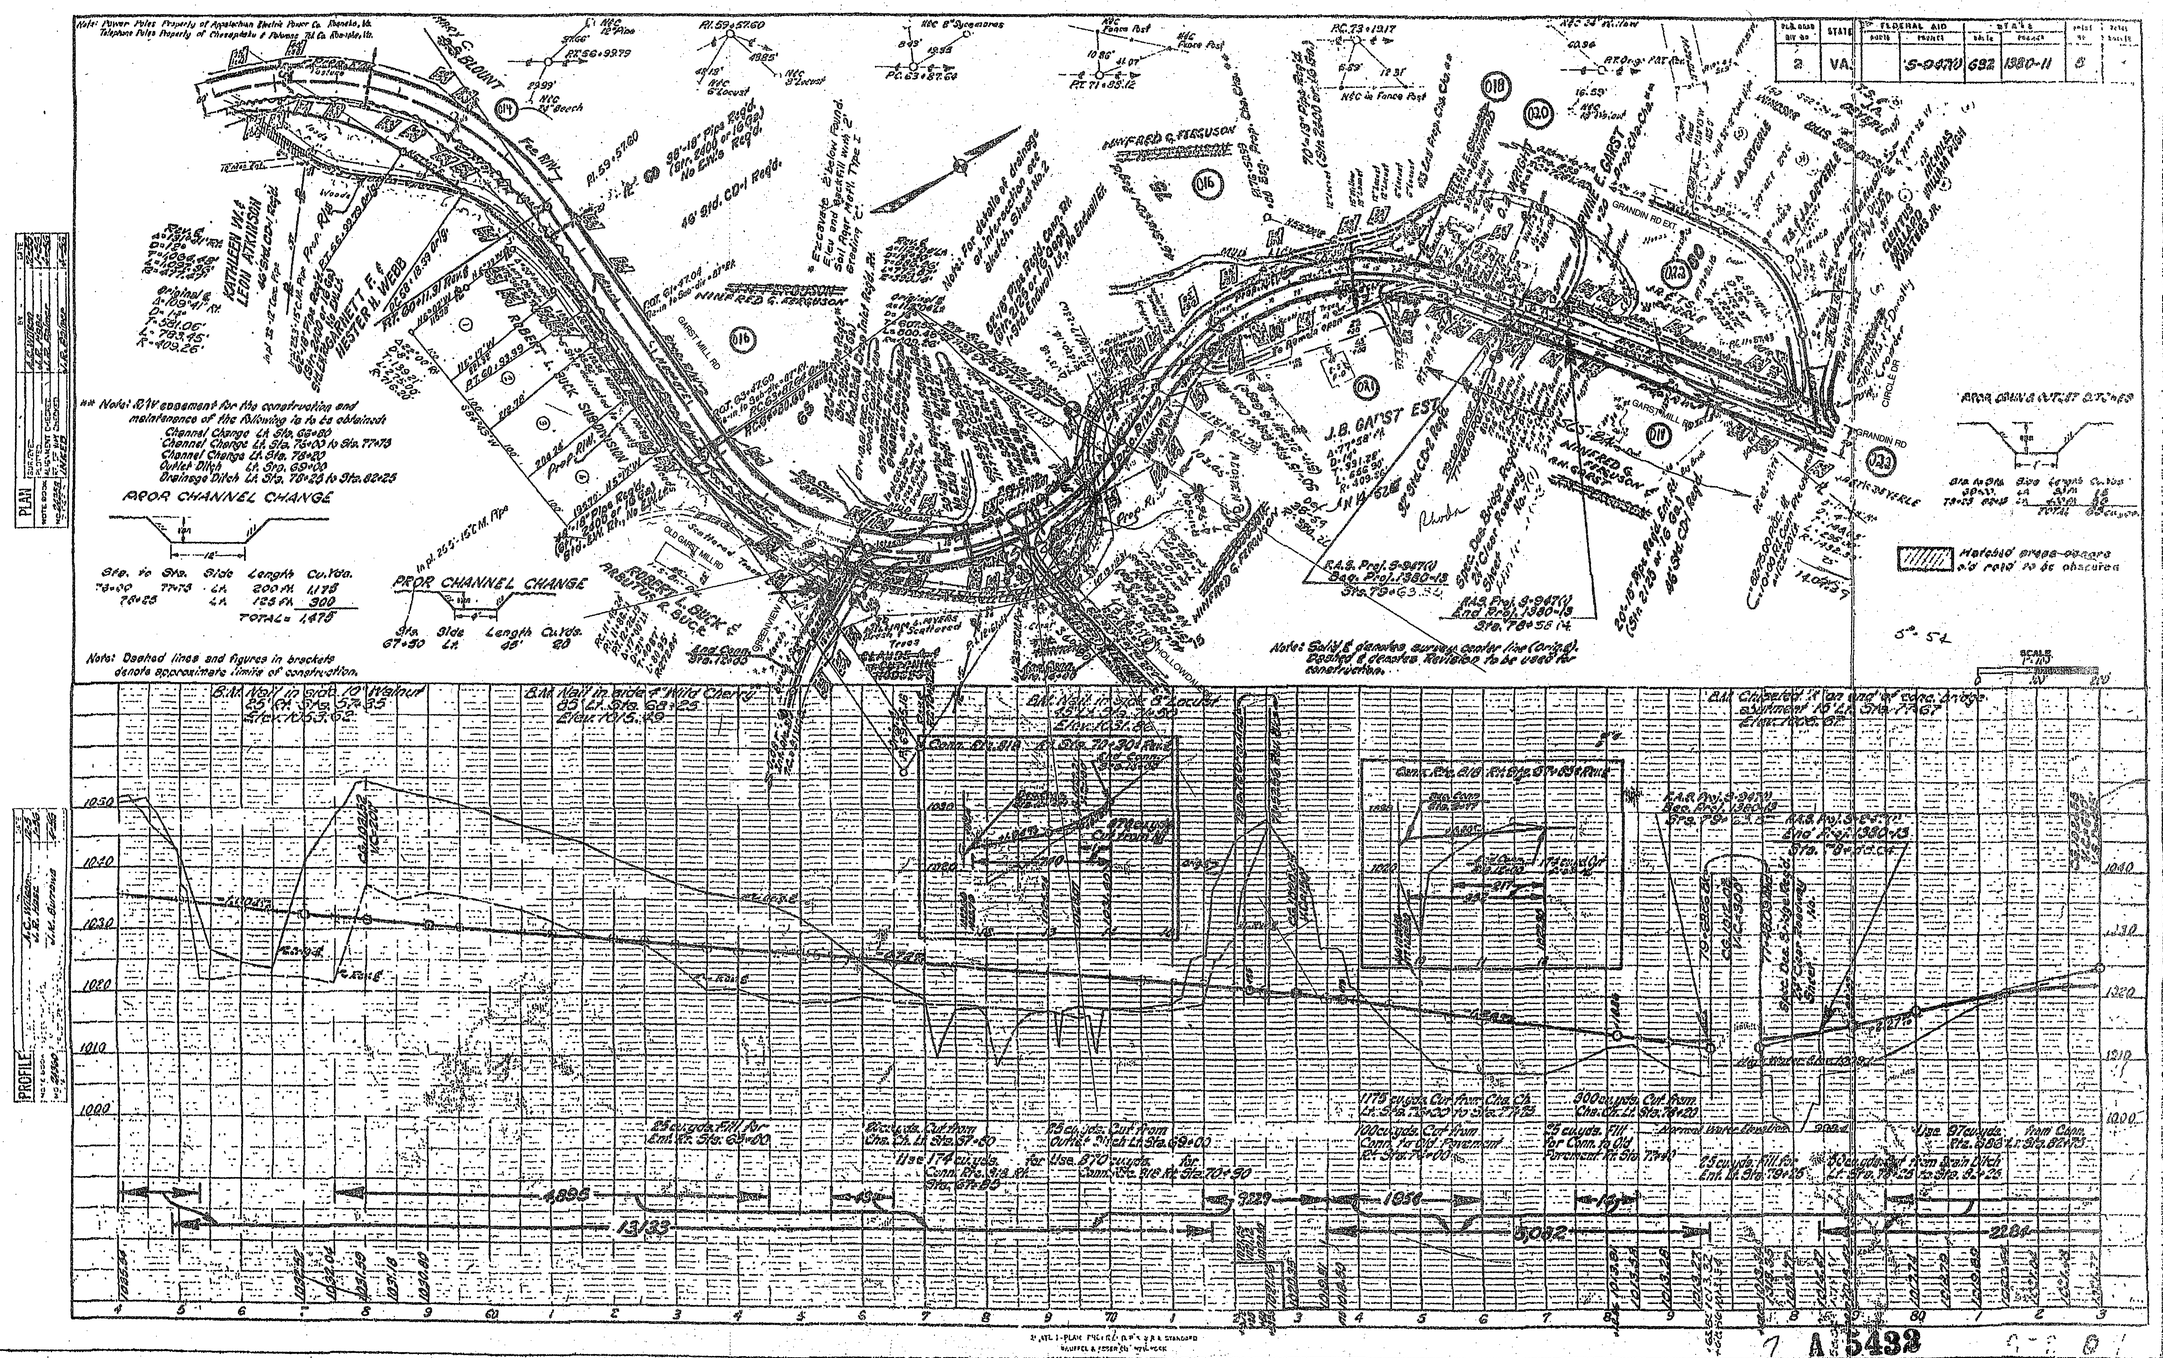FED. ROAD DIV. NO.	STATE	FEDERAL AID PROJ. NO.	STA'S PROJECT	STA'S PHASE	SHEET NO.	TOTAL SHEETS
3	VA.		S-9670	692	1980-11	8