FOR UTILITY ADJUSTMENTS ONLY

DESIGN FEATURES RELATING TO CONSTRUCTION OR TO REGULATION AND CONTROL OF TRAFFIC MAY BE SUBJECT TO CHANGE AS DEEMED NECESSARY BY THE DEPARTMENT

| REVISED | FHWA REGION | STATE | FEDERAL AID ROUTE | FEDERAL AID PROJECT | STATE ROUTE | STATE PROJECT | SHEET NO. |
|---|---|---|---|---|---|---|---|
| | 3 | VA. | | | 115 | 0115-080-103, PE-102 RW-202 C-501 | 6(6) |

ROUTE 115
UTILITY RELOCATIONS
JN 7421

7421S6 | 05-04-90 | 15:05 | CWK

ANDERSON AND ASSOCIATES, Inc. Engineers Surveyors Planners Blacksburg, Virginia

SUPERVISED BY P.C. SCHIRMER
DESIGNED BY G.L. HALE
CADD OPERATOR M.E. CRAWFORD
REVISED BY
PLAN DATE 04 MAY 90

PROFILE: SURVEYED / PLOTTED / GRADES CHECKED / S. & N. NOTED / STRUCTURE NOTATIONS CHECKED
NOTE BOOK

| BY | DATE |
|---|---|
| | |

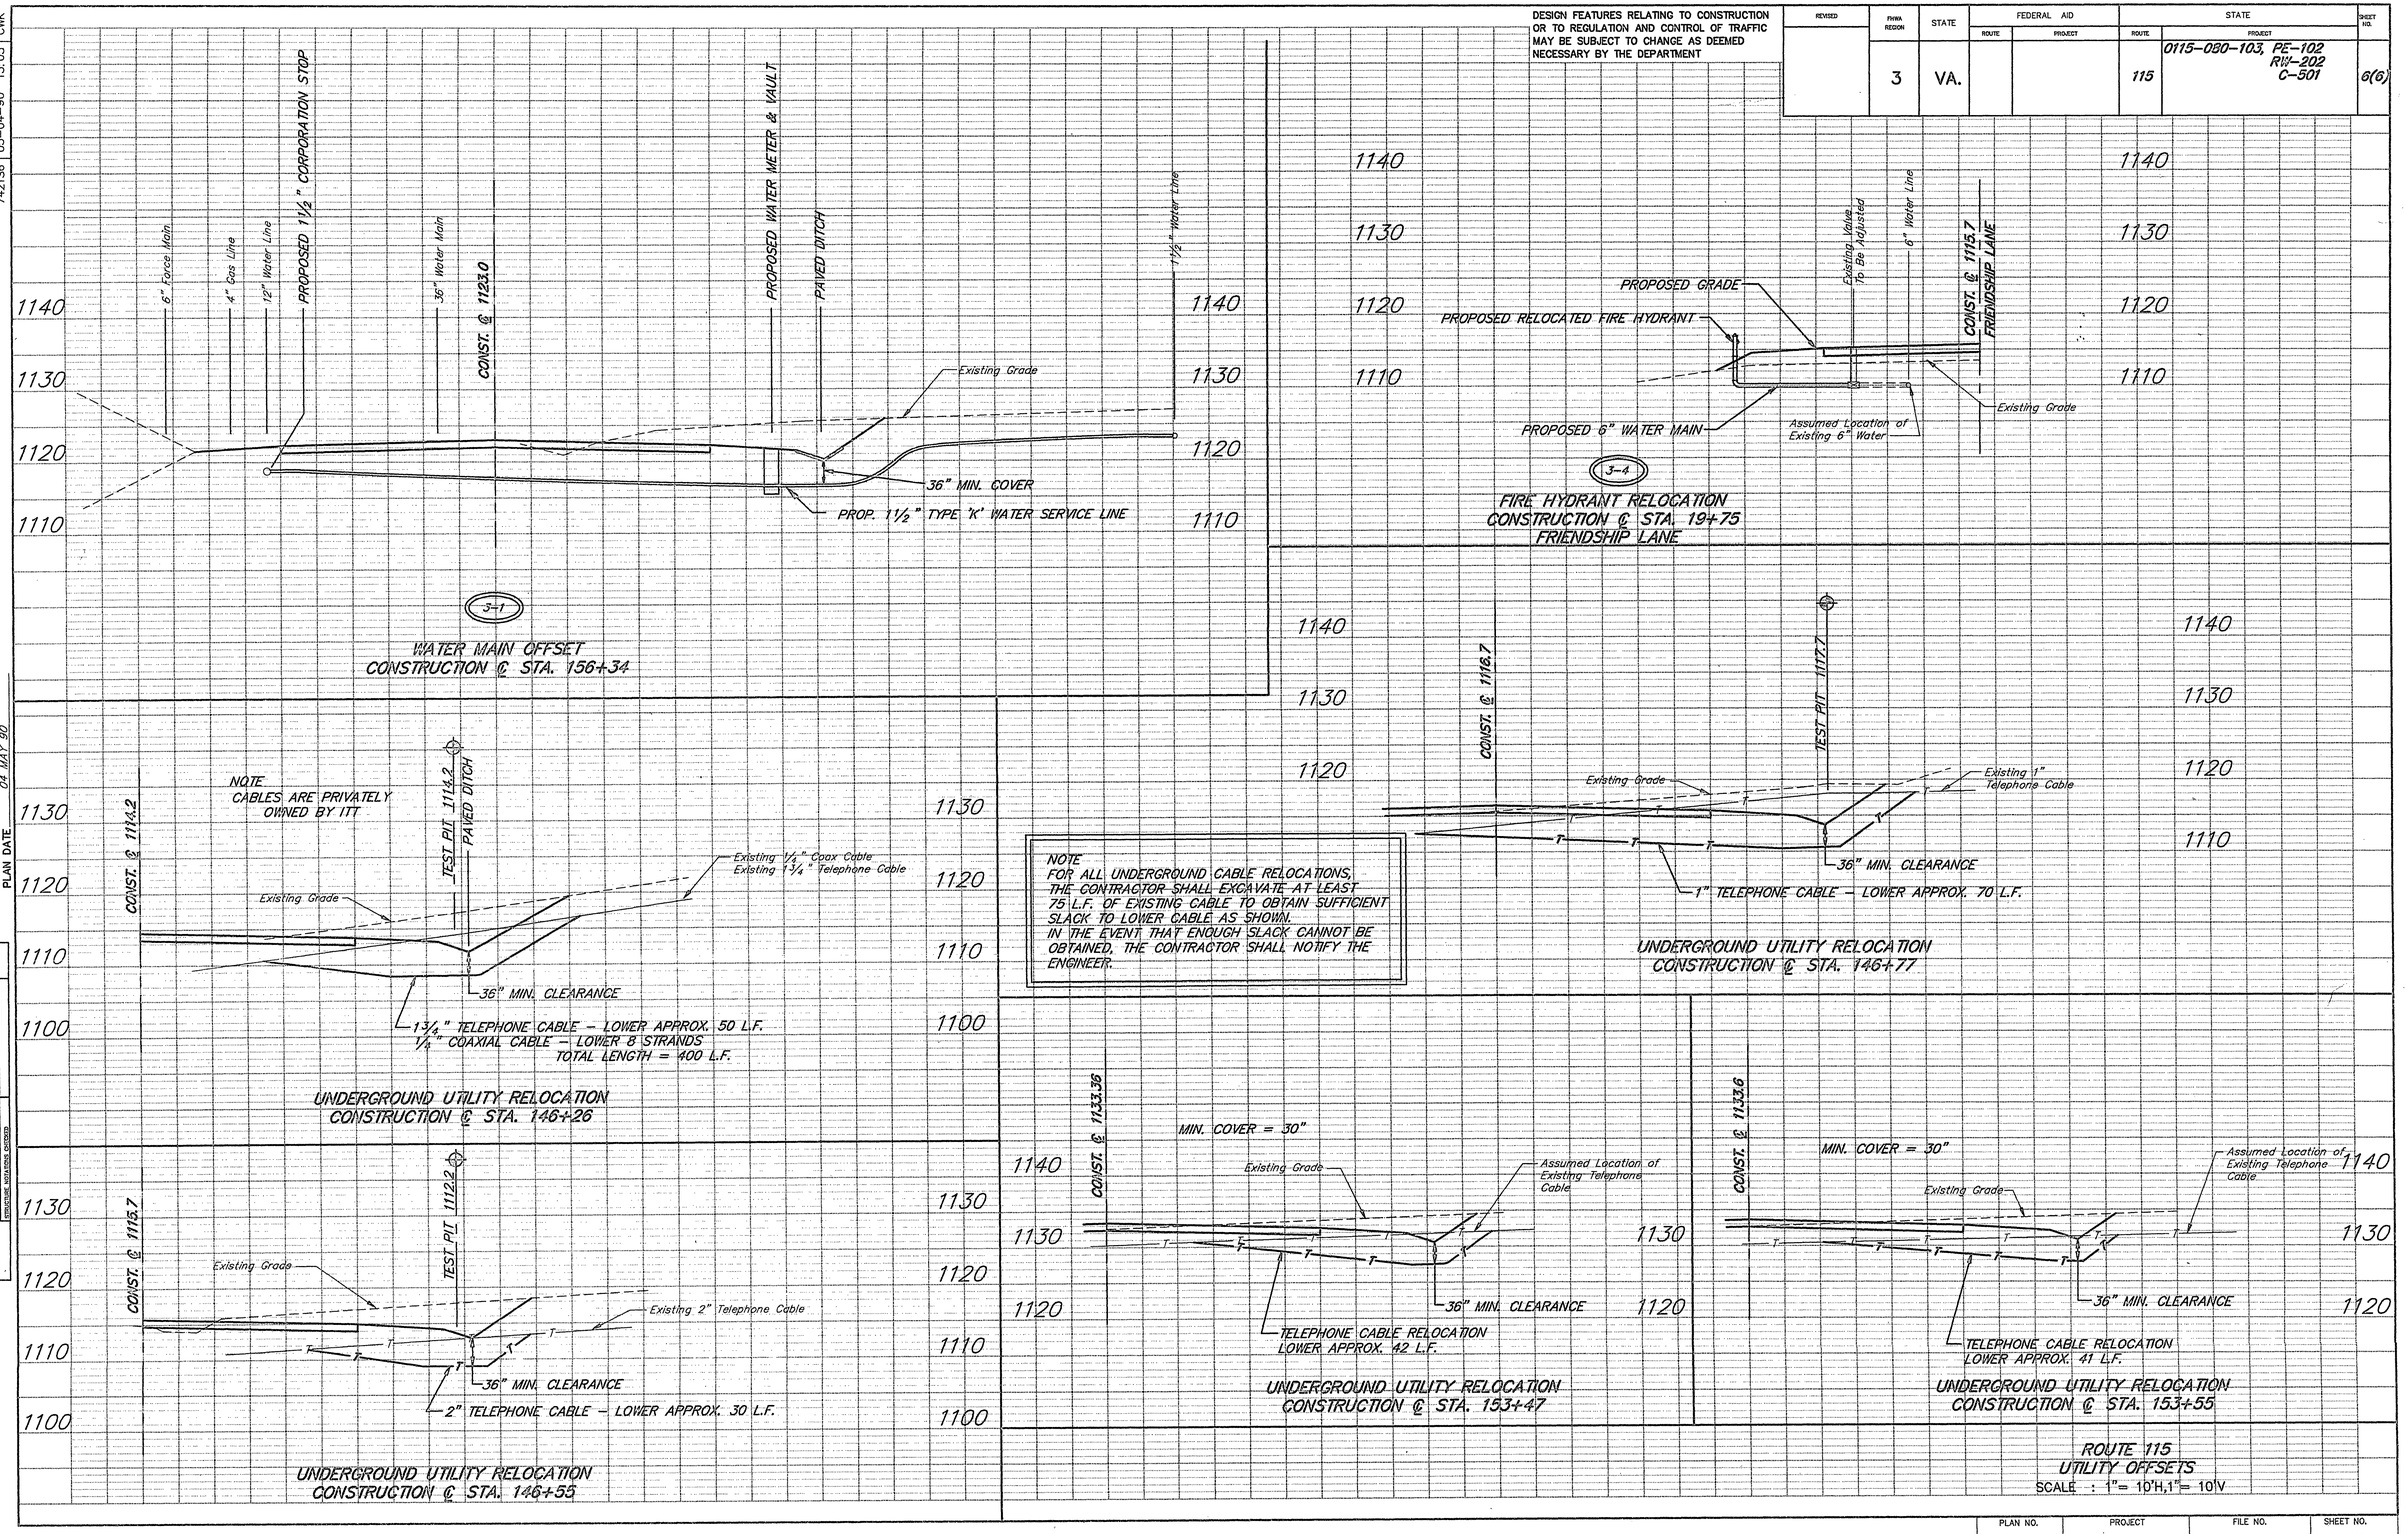


ROUTE 115
UTILITY OFFSETS
SCALE : 1"= 10'H,1"= 10'V

| PLAN NO. | PROJECT | FILE NO. | SHEET NO. |
|---|---|---|---|
| A | 0115-080-103,C-501 | | 6(6) |