FOR UTILITY ADJUSTMENTS ONLY

REVISED	FHWA REGION	STATE	FEDERAL AID PROJECT	STATE ROUTE	STATE PROJECT	SHEET NO.
	3	VA.		115	0115-080-103, PE-102 RW-202 C-501	6(9)

DESIGN FEATURES RELATING TO CONSTRUCTION OR TO REGULATION AND CONTROL OF TRAFFIC MAY BE SUBJECT TO CHANGE AS DEEMED NECESSARY BY THE DEPARTMENT

ROUTE 115
AERIAL UTILITY RELOCATIONS
JN 7421.1

115AR1 | 05-04-90 | 15:39 | GLH

Power Poles Property of APCO, Roanoke, Va.
Telephone Poles & Underground Cable Property of C&P Telephone Co., Roanoke, Va.
Water Lines Property of City of Roanoke, Roanoke, Va.
Sewer Lines Property of Roanoke County, Salem, Va.
Gas Lines Property of Roanoke Gas Co., Roanoke, Va.

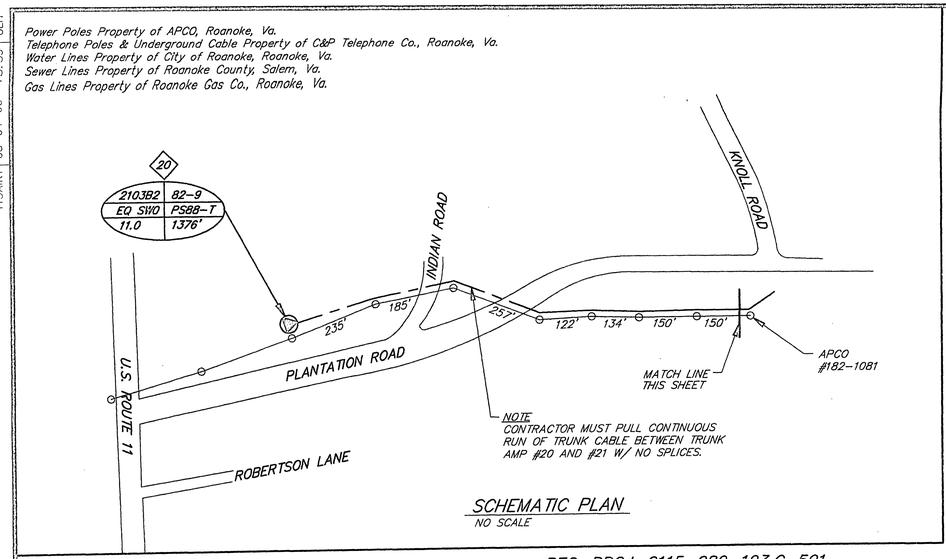

SCHEMATIC PLAN
NO SCALE

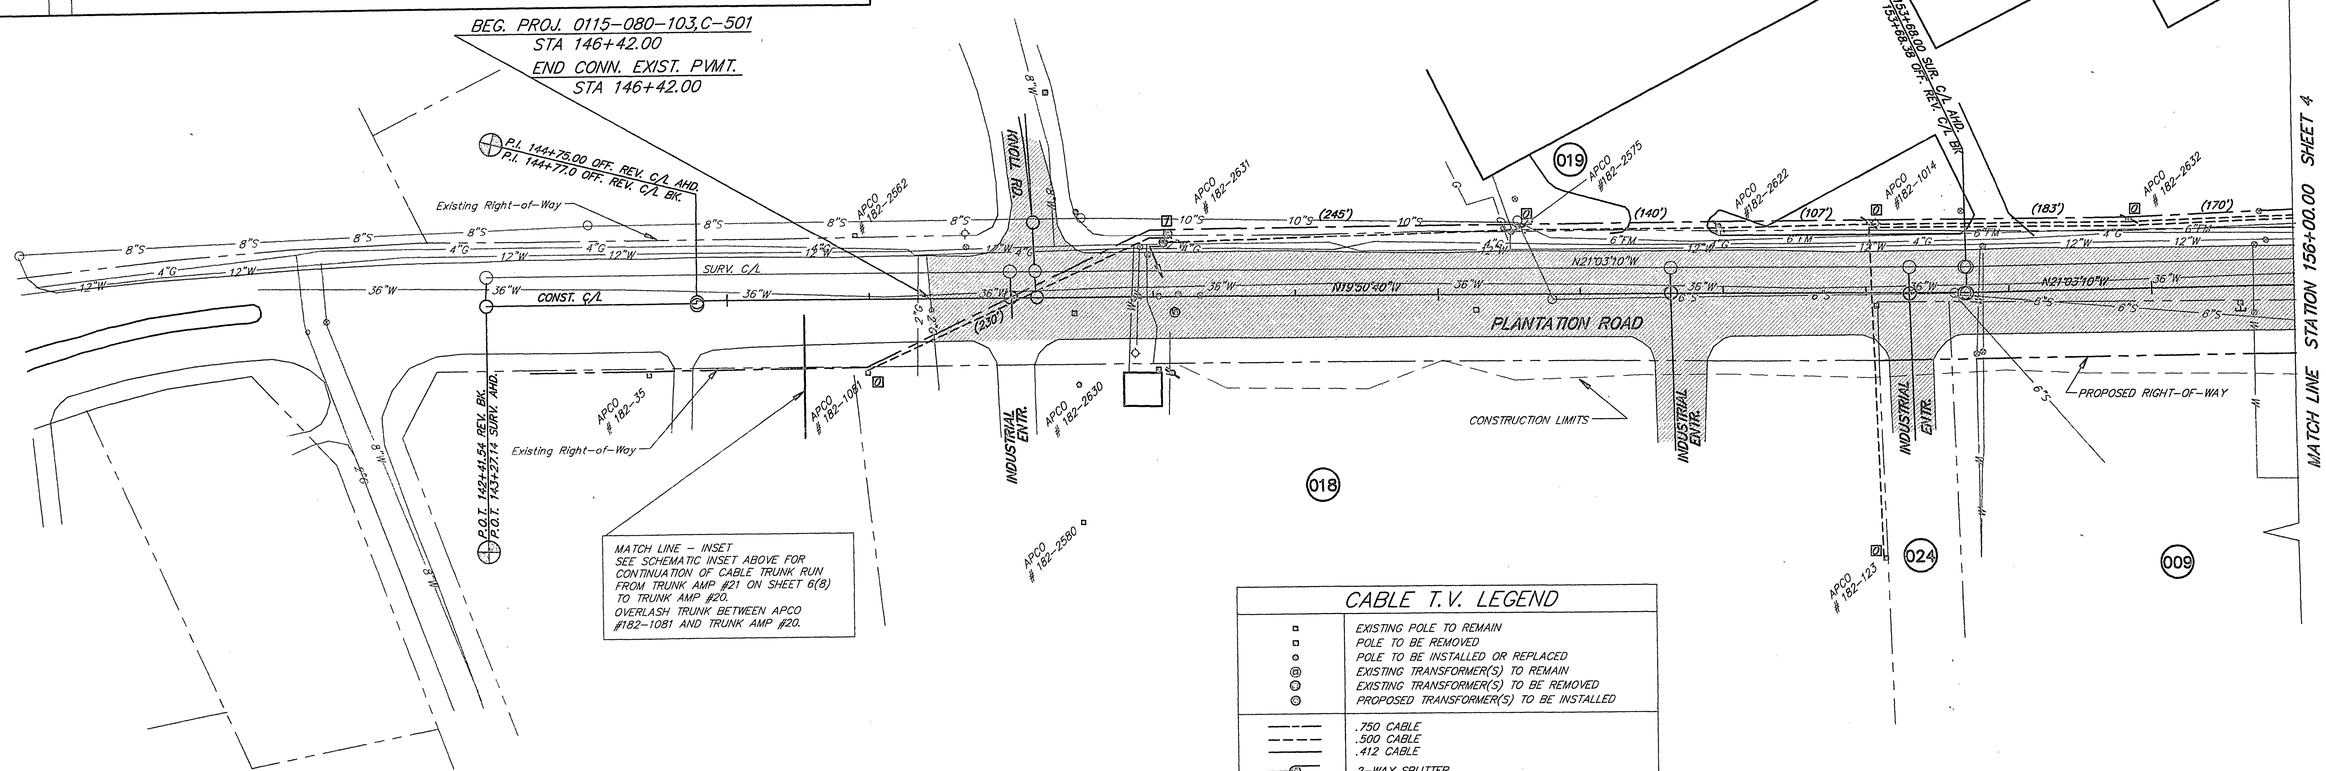

CABLE T.V. LEGEND

	EXISTING POLE TO REMAIN
	POLE TO BE REMOVED
	POLE TO BE INSTALLED OR REPLACED
	EXISTING TRANSFORMER(S) TO REMAIN
	EXISTING TRANSFORMER(S) TO BE REMOVED
	PROPOSED TRANSFORMER(S) TO BE INSTALLED
	.750 CABLE
	.500 CABLE
	.412 CABLE
	2-WAY SPLITTER
7	4-WAY TAP
7	2-WAY TAP

TRUNK AMP/BRIDGER: TRUNK CABLE, FEEDER CABLE

AMP INFORMATION: MODEL NO., AMP NO., EQUALIZER, POWERING, INPUT LEVEL, SPACING

50 25 0 50 100 150
SCALE IN FEET

SUPERVISED BY P.C. SCHIRMER
DESIGNED BY T.G. PULLEN
CADD OPERATOR C.W. KING
REVISED BY
PLAN DATE 04 MAY 90

ANDERSON AND ASSOCIATES, Inc. Engineers Surveyors Planners Blacksburg, Virginia

PLAN		BY	DATE
NOTE BOOK	SURVEYED		
	PLOTTED		
NO.	SURVEY CHECKED		
	PLAN OF SURVEY CHECKED		

PLAN NO.	PROJECT	FILE NO.	SHEET NO.
A	0115-080-103,C-501		6(9)