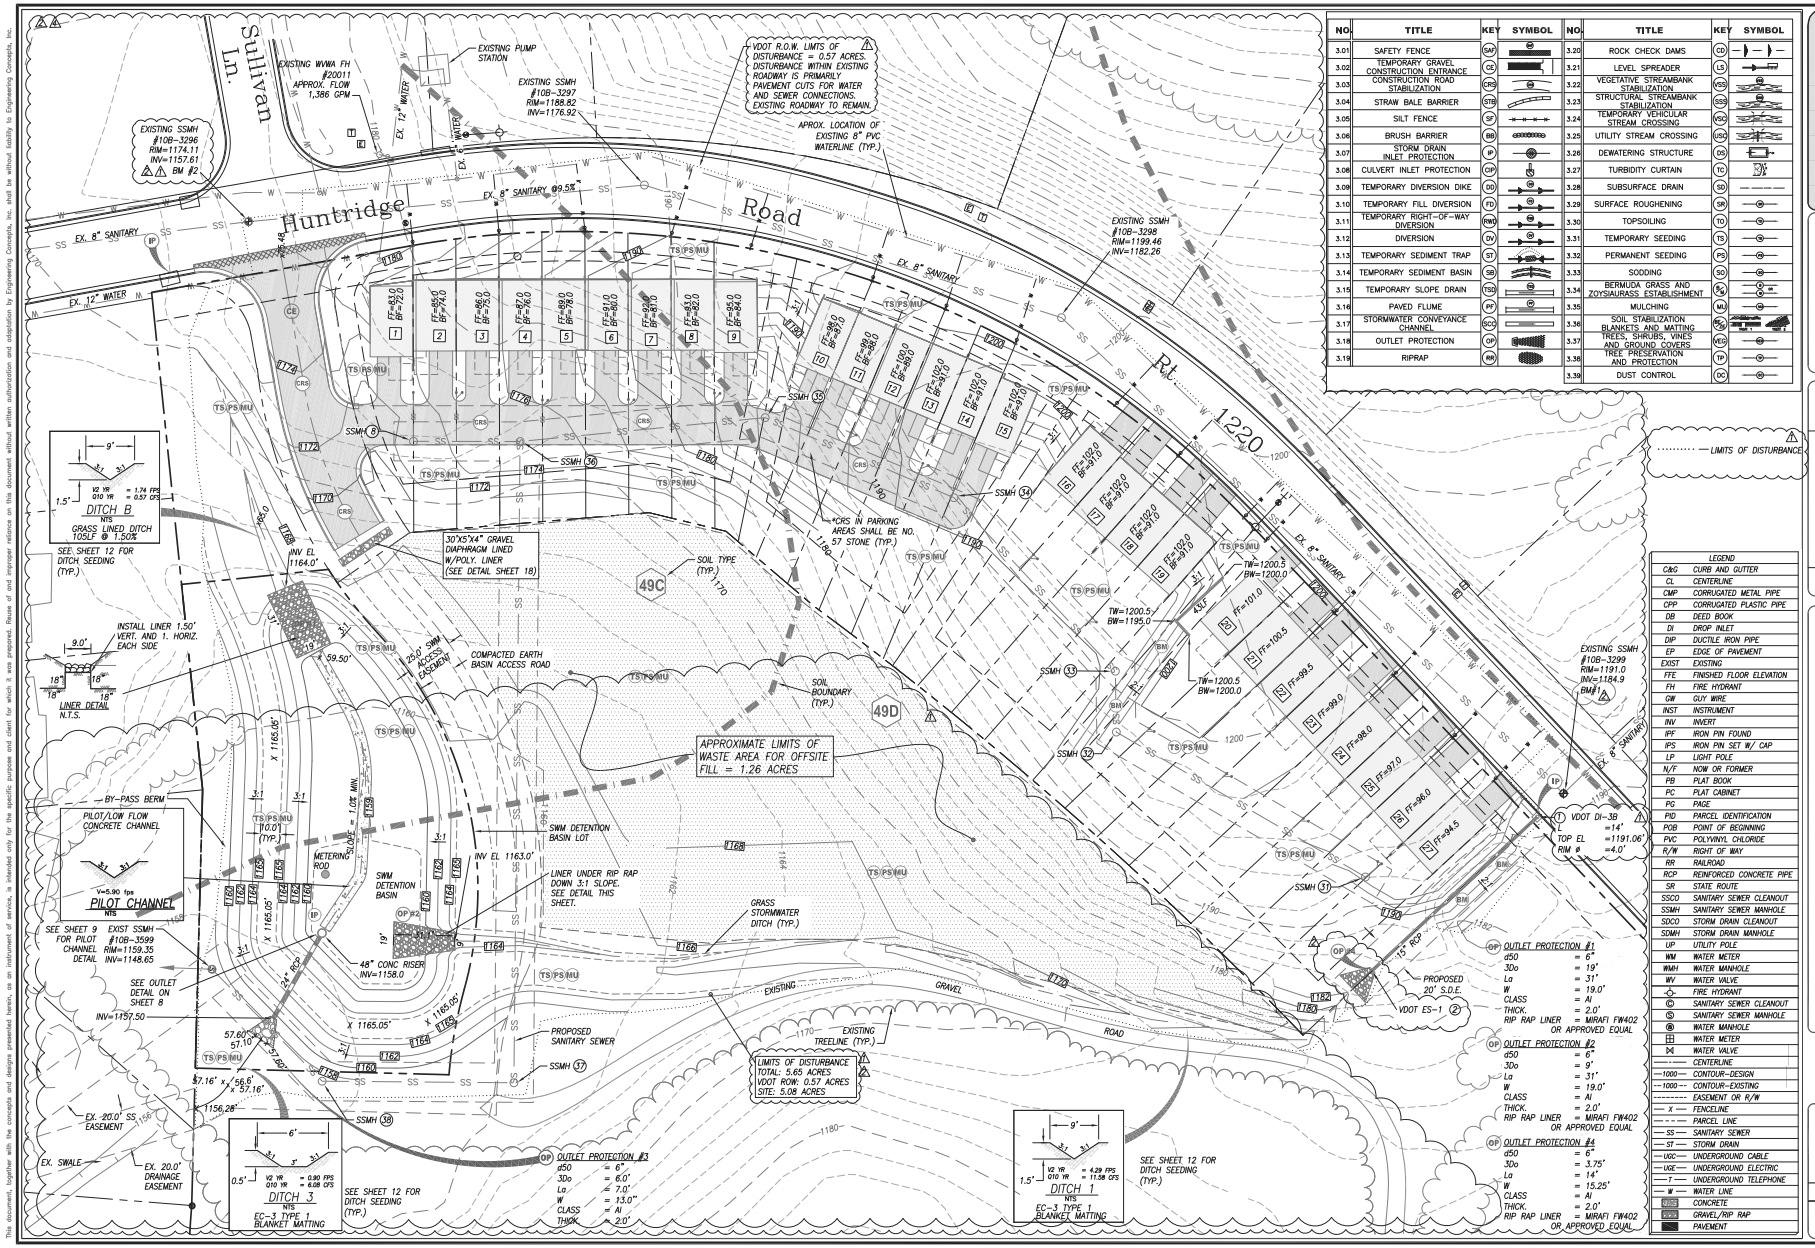

NO.	TITLE	KEY	SYMBOL	NO.	TITLE	KEY	SYMBOL
3.01	SAFETY FENCE	SAF		3.20	ROCK CHECK DAMS	CD	
3.02	TEMPORARY GRAVEL CONSTRUCTION ENTRANCE	CE		3.21	LEVEL SPREADER	LS	
3.03	CONSTRUCTION ROAD STABILIZATION	CRS		3.22	VEGETATIVE STREAMBANK STABILIZATION	VSS	
3.04	STRAW BALE BARRIER	SB		3.23	STRUCTURAL STREAMBANK STABILIZATION	SSS	
3.05	SILT FENCE	SF		3.24	TEMPORARY VEHICULAR STREAM CROSSING	VSC	
3.06	BRUSH BARRIER	BB		3.25	UTILITY STREAM CROSSING	USC	
3.07	STORM DRAIN INLET PROTECTION	IP		3.26	DEWATERING STRUCTURE	DS	
3.08	CULVERT INLET PROTECTION	CIP		3.27	TURBIDITY CURTAIN	TC	
3.09	TEMPORARY DIVERSION DIKE	DD		3.28	SUBSURFACE DRAIN	SD	
3.10	TEMPORARY FILL DIVERSION	FD		3.29	SURFACE ROUGHENING	SR	
3.11	TEMPORARY RIGHT-OF-WAY DIVERSION	RWD		3.30	TOPSOILING	TO	
3.12	DIVERSION	DV		3.31	TEMPORARY SEEDING	TS	
3.13	TEMPORARY SEDIMENT TRAP	ST		3.32	PERMANENT SEEDING	PS	
3.14	TEMPORARY SEDIMENT BASIN	SB		3.33	SODDING	SO	
3.15	TEMPORARY SLOPE DRAIN	TSD		3.34	BERMUDA GRASS AND ZOYSIA/BRASS ESTABLISHMENT	BG	
3.16	PAVED FLUME	PF		3.35	MULCHING	MU	
3.17	STORMWATER CONVEYANCE CHANNEL	SCC		3.36	SOIL STABILIZATION BLANKETS AND MATTING	SSB	
3.18	OUTLET PROTECTION	OP		3.37	TREES, SHRUBS, VINES AND GROUND COVERS	VEG	
3.19	RIPRAP	RR		3.38	TREE PRESERVATION AND PROTECTION	TP	
				3.39	DUST CONTROL	DC	

LEGEND	
C&G	CURB AND GUTTER
CL	CENTERLINE
CMP	CORRUGATED METAL PIPE
CPP	CORRUGATED PLASTIC PIPE
DB	DEED BOOK
DI	DROP INLET
DIP	DUCTILE IRON PIPE
EP	EDGE OF PAVEMENT
EXIST	EXISTING
FFE	FINISHED FLOOR ELEVATION
FH	FIRE HYDRANT
GW	GUY WIRE
INST	INSTRUMENT
INV	INVERT
IPF	IRON PIN FOUND
IPS	IRON PIN SET W/ CAP
LP	LIGHT POLE
N/F	NOW OR FORMER
PB	PLAT BOOK
PC	PLAT CABINET
PG	PAGE
PID	PARCEL IDENTIFICATION
POB	POINT OF BEGINNING
PVC	POLYVINYL CHLORIDE
R/W	RIGHT OF WAY
RR	RAILROAD
RCP	REINFORCED CONCRETE PIPE
SR	STATE ROUTE
SSCO	SANITARY SEWER CLEANOUT
SSMH	SANITARY SEWER MANHOLE
SDCO	STORM DRAIN CLEANOUT
SDMH	STORM DRAIN MANHOLE
UP	UTILITY POLE
WM	WATER METER
WMH	WATER MANHOLE
WV	WATER VALVE
	FIRE HYDRANT
	SANITARY SEWER CLEANOUT
	SANITARY SEWER MANHOLE
	WATER MANHOLE
	WATER METER
	WATER VALVE
	CENTERLINE
1000	CONTOUR-DESIGN
1000	CONTOUR-EXISTING
	EASEMENT OR R/W
X	FENCELINE
	PARCEL LINE
SS	SANITARY SEWER
ST	STORM DRAIN
UGC	UNDERGROUND CABLE
UGE	UNDERGROUND ELECTRIC
T	UNDERGROUND TELEPHONE
W	WATER LINE
	CONCRETE
	GRAVEL/RIP RAP
	PAVEMENT

ENGINEERING CONCEPTS, INC.
94 GREENFIELD STREET
DANVILLE, VIRGINIA 24541
540.473.1253

NORTH

No.	Description	Date
1	RC COMMENTS 4/14/21	6/16/21
2	RC COMMENTS 7/23/21	12/14/21
3	RC COMMENTS 2/11/22	3/1/22

HUNTRIDGE TOWNHOMES
ROANOKE COUNTY, VA

E&S PHASE II PLAN
PHASE 1 SUBDIVISION

COMMONWEALTH OF VIRGINIA
ROBERT H. WAMPLER, JR.
Lic. No. 34713
MAR. 1, 2022
PROFESSIONAL ENGINEER

0 30 60
GRAPHIC SCALE

PROJECT: 20007

5A

APPROVED, 5/26/2022

This document, together with the concepts and designs presented herein, as an instrument of service, is intended only for the specific purpose and client for which it was prepared. Reuse of and improper reliance on this document without written authorization and adaptation by Engineering Concepts, Inc. shall be without liability to Engineering Concepts, Inc.