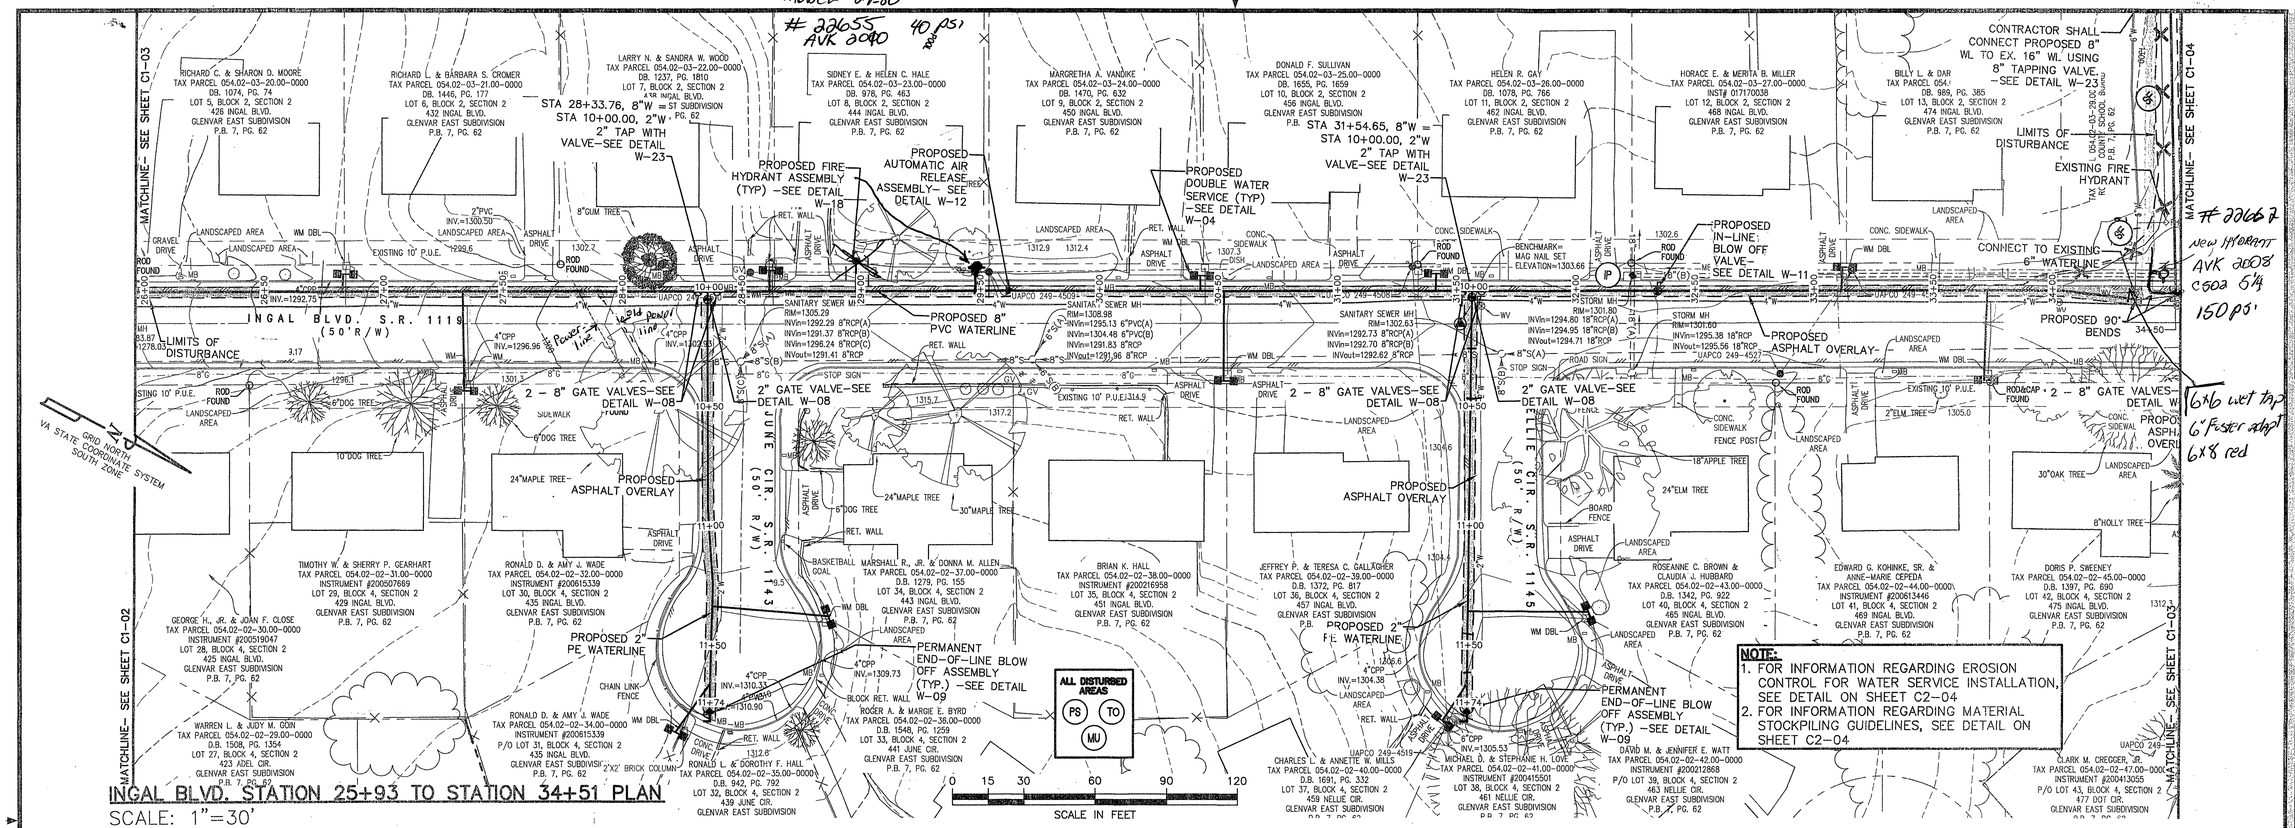

NOTE:
1. FOR INFORMATION REGARDING EROSION CONTROL FOR WATER SERVICE INSTALLATION, SEE DETAIL ON SHEET C2-04
2. FOR INFORMATION REGARDING MATERIAL STOCKPILING GUIDELINES, SEE DETAIL ON SHEET C2-04

INGAL BLVD. STATION 25+93 TO STATION 34+51 PLAN
SCALE: 1"=30'

NOTE:
INSTALL VDOT UB-1 CROSSINGS AT ALL UTILITY CROSSINGS WITH LESS THAN 18" OF SEPARATION. -SEE VDOT UB-1 DETAIL

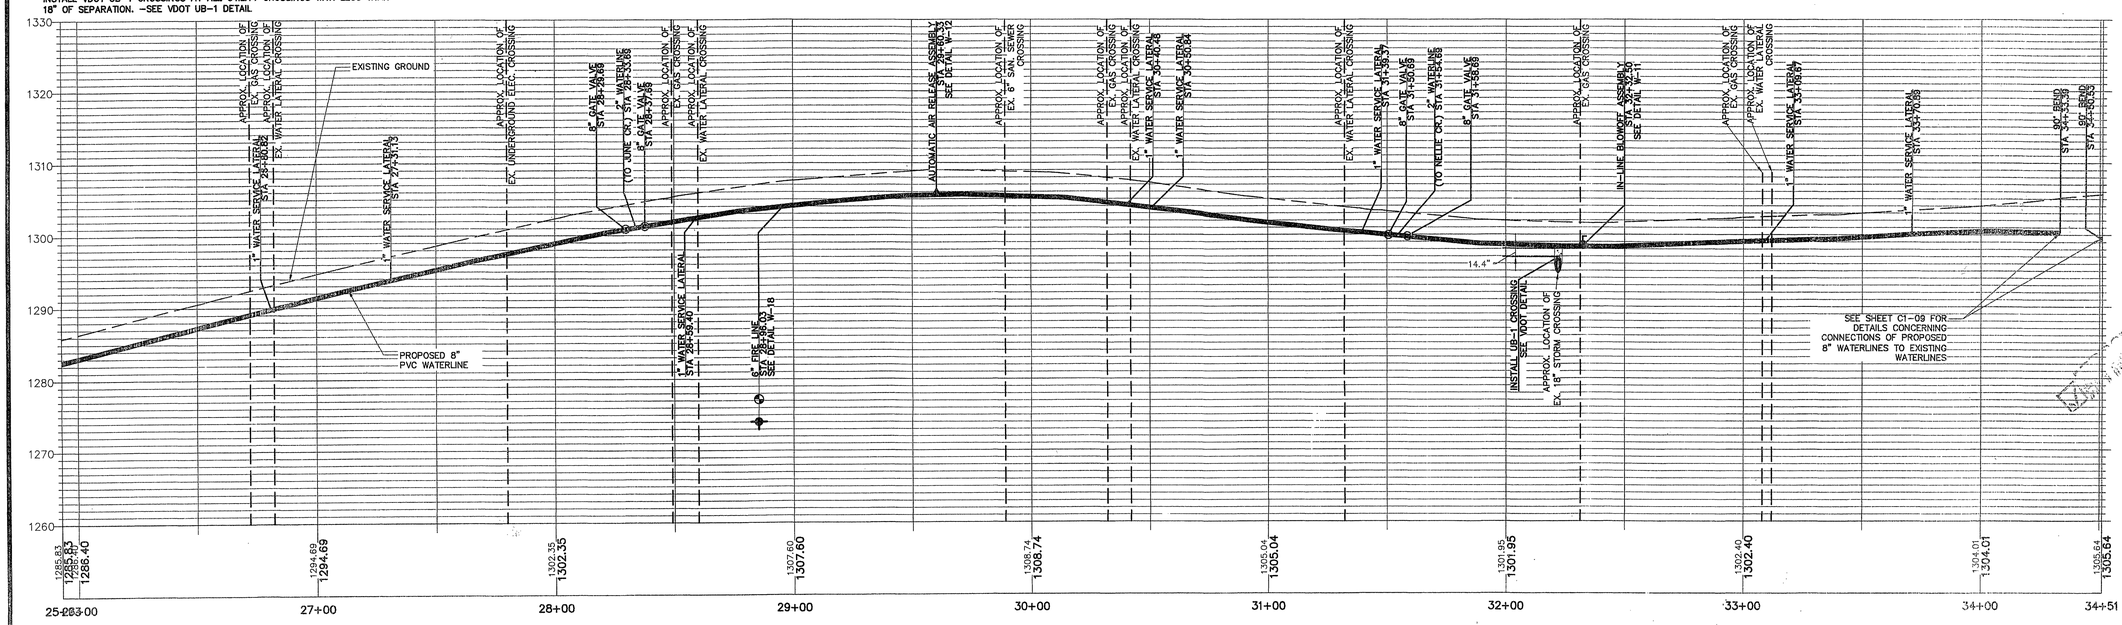

INGAL BLVD. STATION 25+93 TO STATION 34+51 PROFILE
SCALE: 1"=30'H, 1"=10'V

GAY AND NEEL, INC.
CIVIL ENGINEERING
LAND PLANNING
SURVEYING
328 Mountain Avenue S.W.
Roanoke, Virginia 24016
Phone: (540) 345-1110 Fax: (540) 345-5560
Email: info@gayandneel.com

Ingal Blvd. Station 25+93 to Station 34+51

Ingal Boulevard Waterline Replacement

Roanoke County, Virginia

COMMONWEALTH OF VIRGINIA
JOHN T. NEEL
Lic. No. 035780
01/27/10
PROFESSIONAL ENGINEER

REVISED:

DESIGNED/CALC.:	TMK
CHECKED:	
DRAWN:	RWA
SCALE:	1"=30'
DATE:	01/08/09
JOB NO.	2119.0
SHEET	C1-03