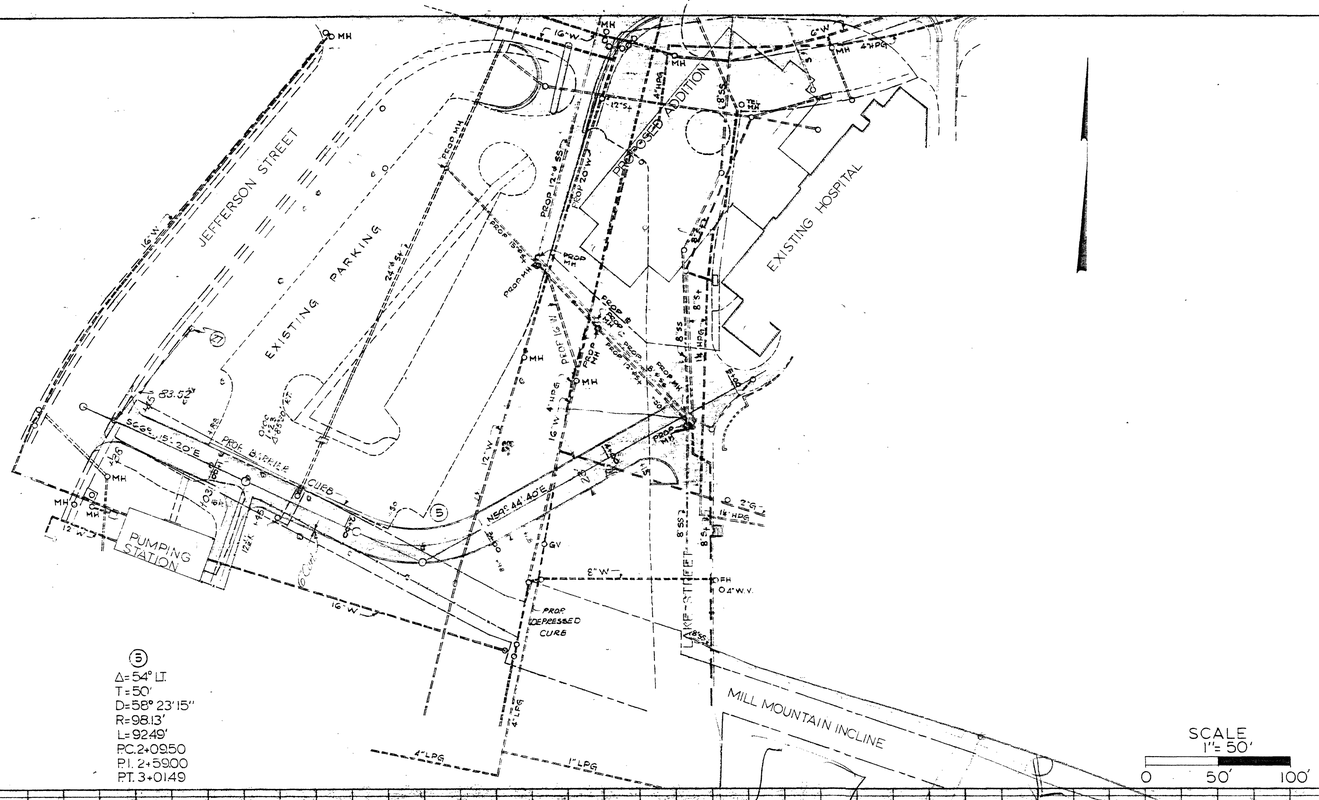

SCALE
1" = 50'
0 50' 100'

PLAN AND PROFILE - AMBULANCE AND SERVICE DRIVE

COMMONWEALTH OF VIRGINIA
J. STUART FRANKLIN, JR.
CIVIL
CERTIFICATE NO. 1309
REGISTERED PROFESSIONAL ENGINEER

STREET CONSTRUCTION
VICINITY OF
ROANOKE MEMORIAL HOSPITAL
ROANOKE, VIRGINIA

JUNE 20 1966
H
6515

EUBANK, CALDWELL
AND ASSOCIATES
ARCHITECTS AND ENGINEERS
FIRST FEDERAL BLDG ROANOKE, VA

4

PLAN
SCALE 1" = 50'
SURVEYED
PLOTTED
PLANIMETRY CHECKED
RI OF WAY CHECKED
BY
DATE
NO.

PROFILE
SURVEYED
PLOTTED
GRADES CHECKED
B.M. & NOTED
STRUCTURE LOCATIONS REVIEWED
NOTE BOOK
NO.

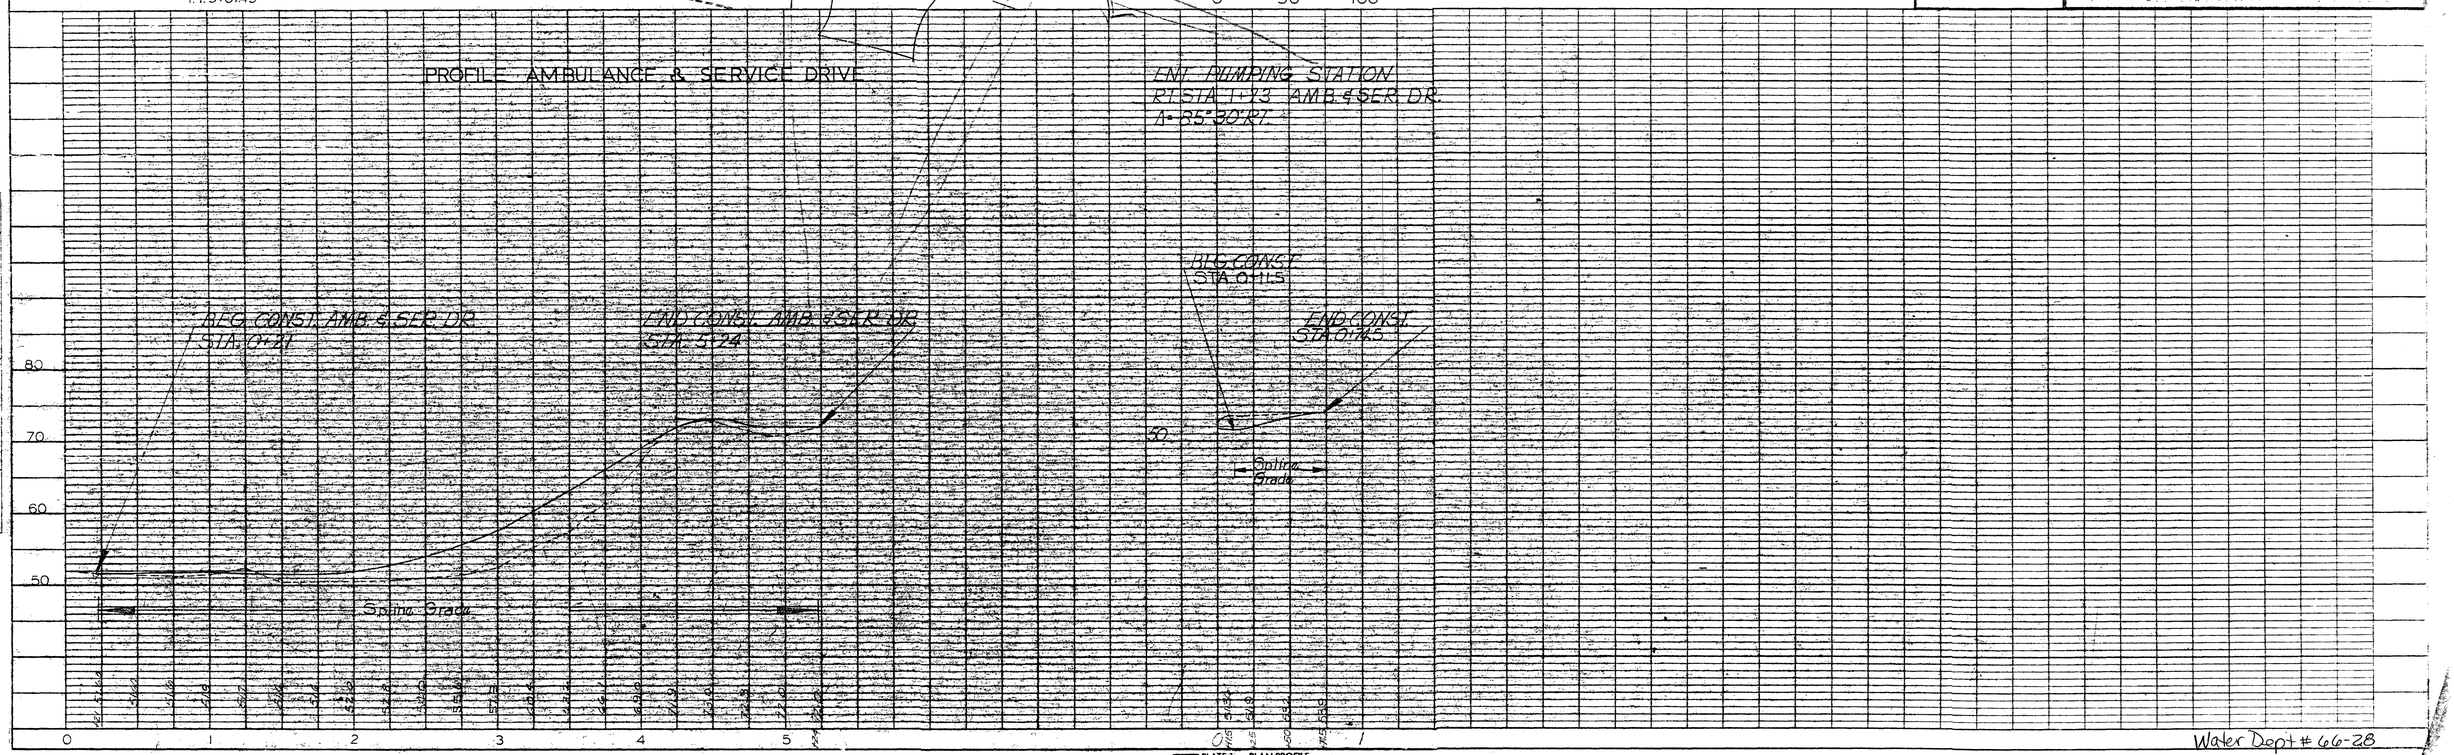

PLATE 1 — PLAN PROFILE
B. K. ELLIOTT company
No. 481 ELCO-VEL TRACING PAPER

Water Dept # 66-28
5002